
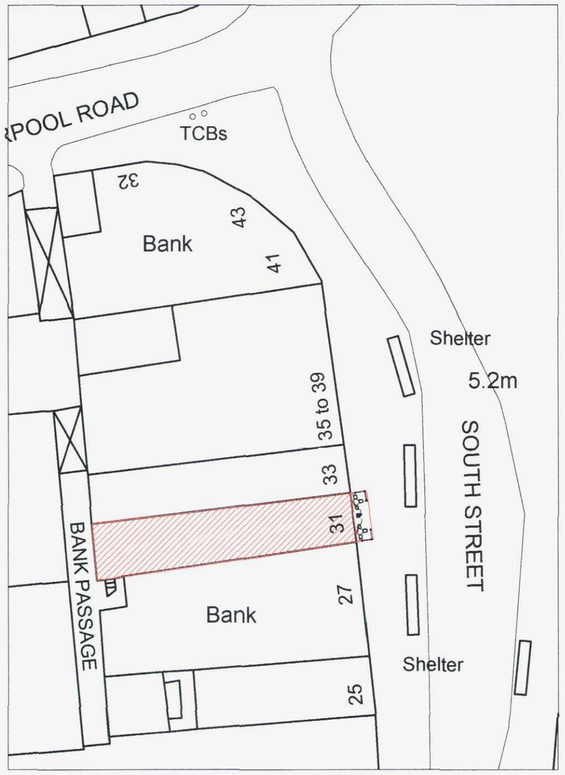



© Crown Copyright 2008. All rights reserved. Licence number 100020449

BLOCK PLAN 1.500

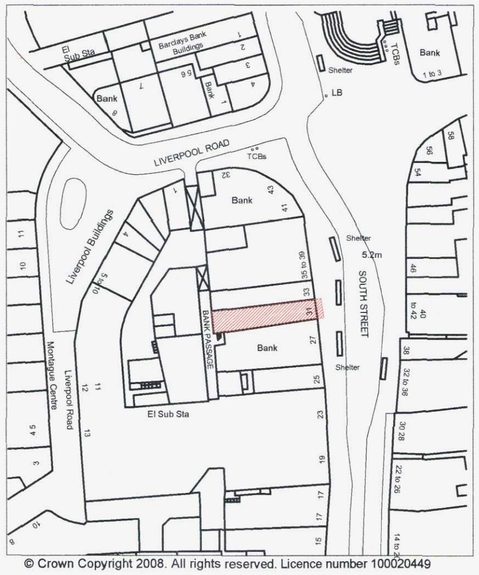

© Crown Copyright 2008. All rights reserved. Licence number 100020449

LOCATION MAP 1.1250

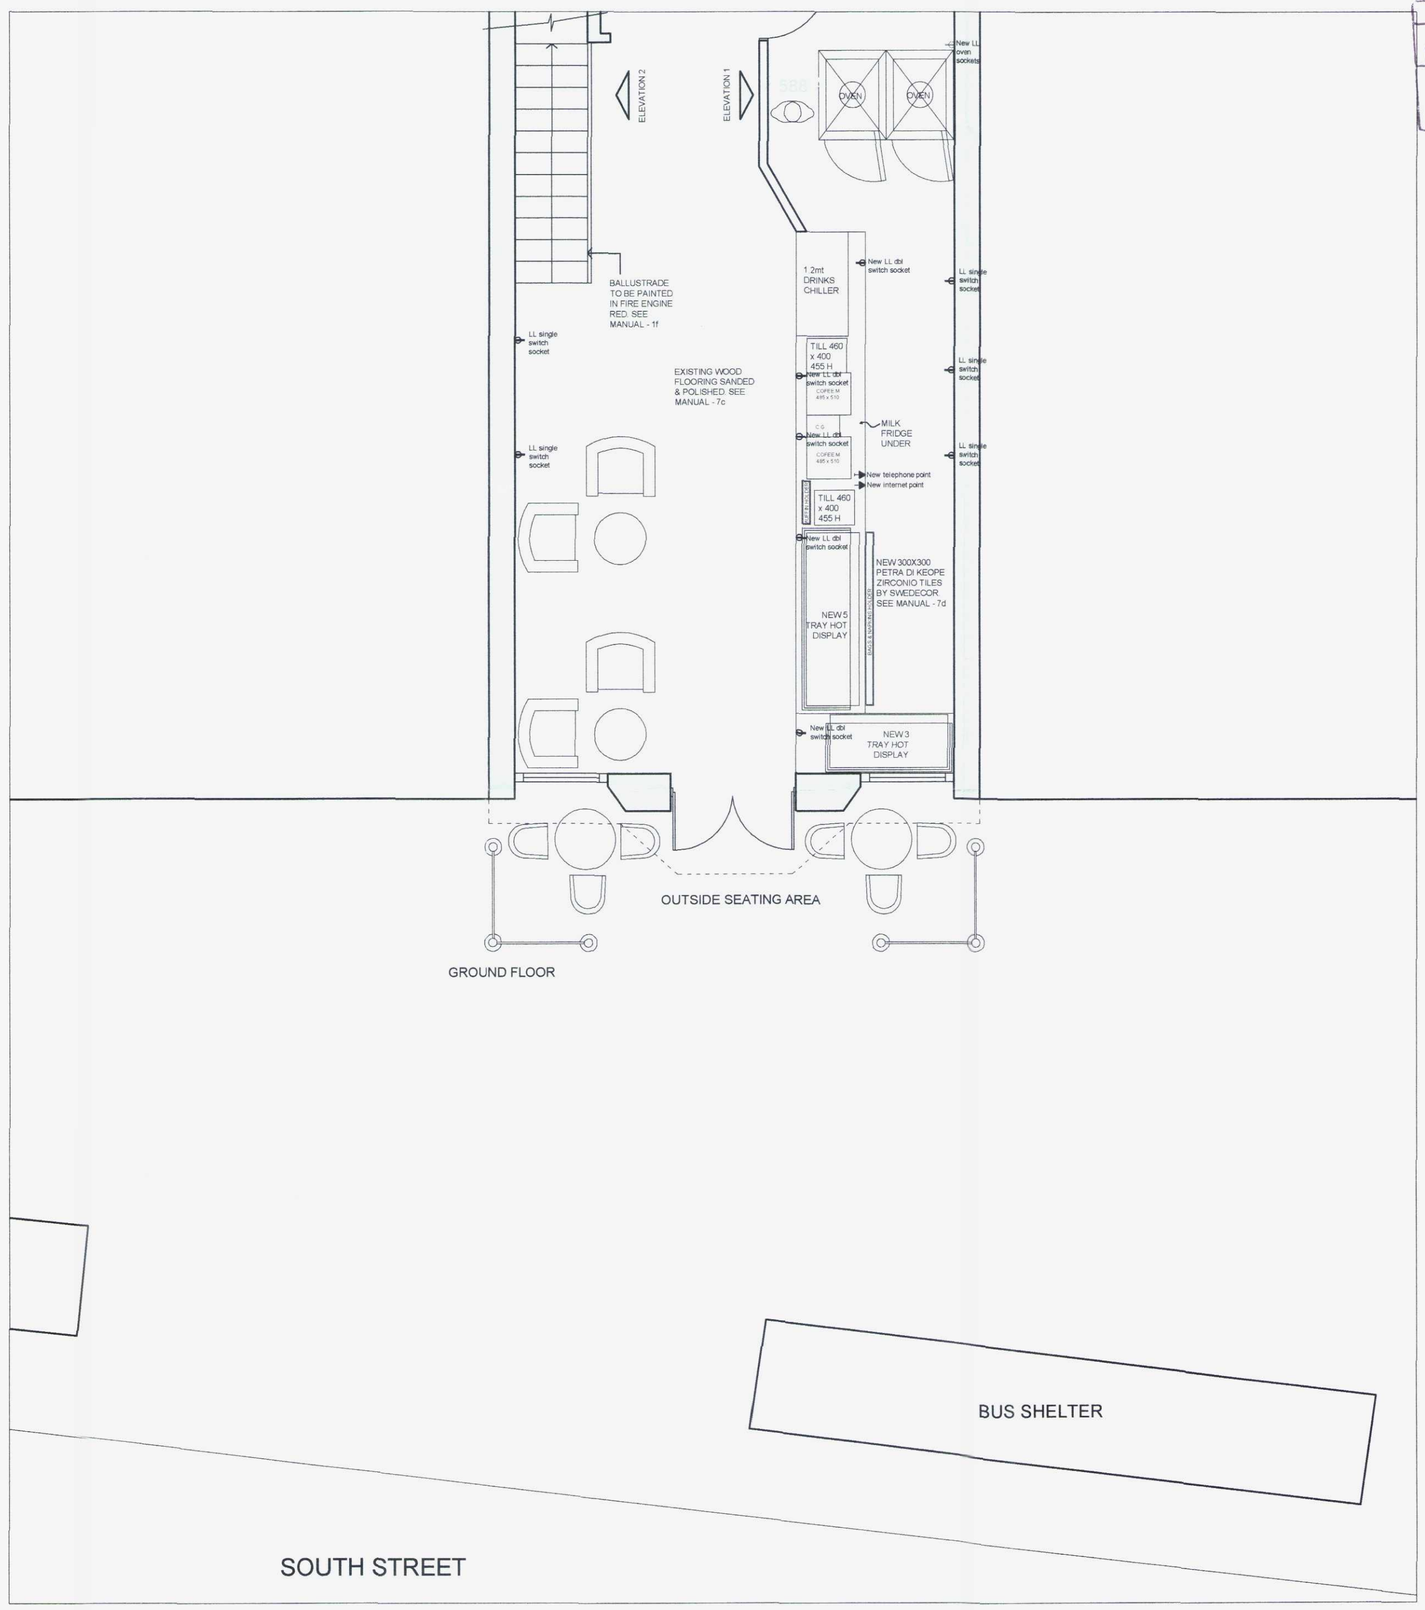

GROUND FLOOR PLAN 1.50

T.P. OFFICE COPY

BOROUGH OF WORTHING

DEPOSITED 16/2/09

TP. REF. No.

WB/ 09/0089/FULL

WORTHING BOROUGH COUNCIL

13 MAR 2009

CONSENT REFUSED

CLIENT
West Cornwall Pasty Co.

PROJECT
Worthing

DESCRIPTION
Proposed outside seating area

THMP
76 Calverley Road
Tunbridge Wells.
Kent. TN1 2UJ

T: 01892 619333
F: 01892 619444
E: enquiries@thmp.co.uk
www.thmp.co.uk

DATE
January 2009

SCALE
1.50, 1.500.1.1250 @ A2
This drawing is not to be scaled. The Contractor is to check all dimensions on site and report any errors or omissions to THMP.

DRAWING BY
AGE

DRAWING No
WCPC/WORTH/006/

Copyright ©
This drawing and information displayed is the confidential property of THMP and shall not be copied or used for any purpose without the written consent of an agent of the Company.