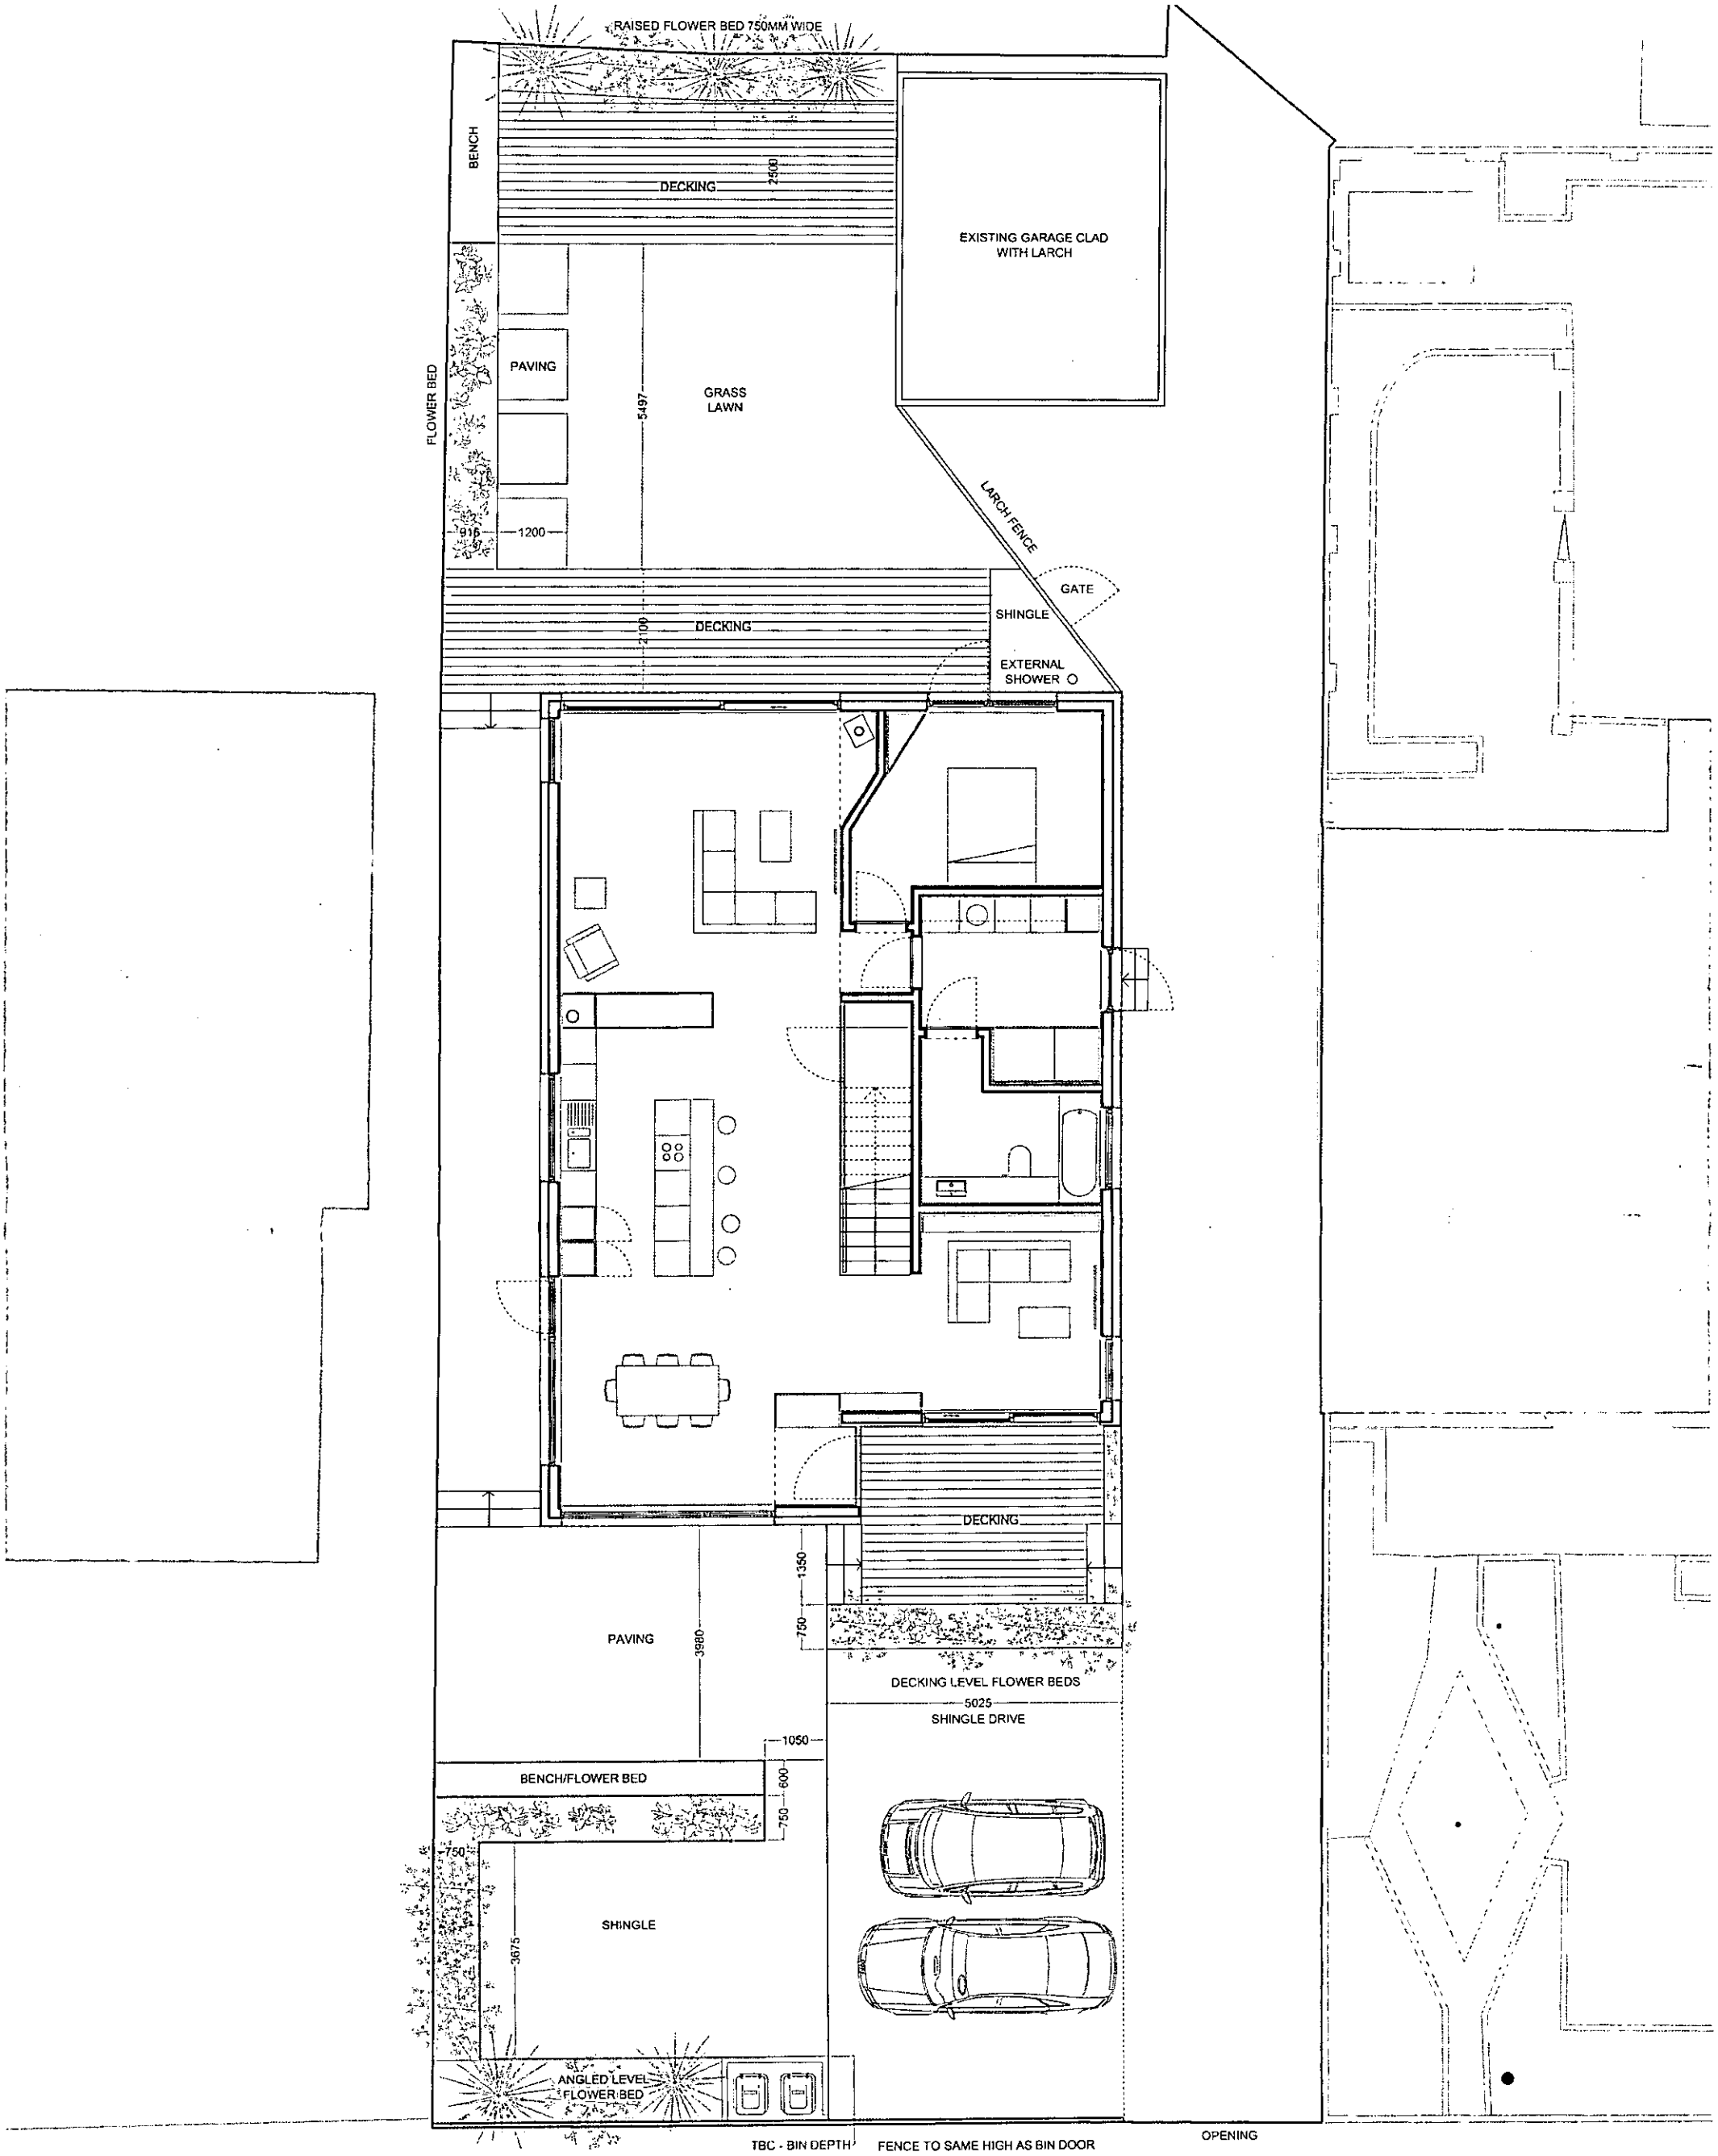

ADUR & WORTHING
PLANNING SERVICES

PLAN	AWDM/ 1008/14
DATE VALID	15 FEB 2016

	SPECIES	PLANTING TIME
	TORBAY PALM	SPRING
	TAMARISK	MARCH/ APRIL
	SUCCULENTS	SPRING
	CLIMBING FIG?	SPRING

PROJECT	SITE ADDRESS
13.02 - OLD FORT ROAD	39 OLD FORT ROAD SHOREHAM-BY-SEA WEST SUSSEX BN43 5RL
STAGE DETAIL DESIGN	

DRAWING	CONTENT
LANDSCAPING	PLAN @ 1/100
STATUS PRELIMINARY	

ecospace
architecture, naturally
3 ILIFFE YARD
LONDON SE17 3QA
T: 0207703 4004
F: 0207708 4750
E: info@ecospacestudios.com

DRAWN BY	CHECKED BY	SCALE	DATE
AR		1/100 @ A3	14.12.2015

DRAWING NUMBER	REVISION
PRESS.LD.01	D