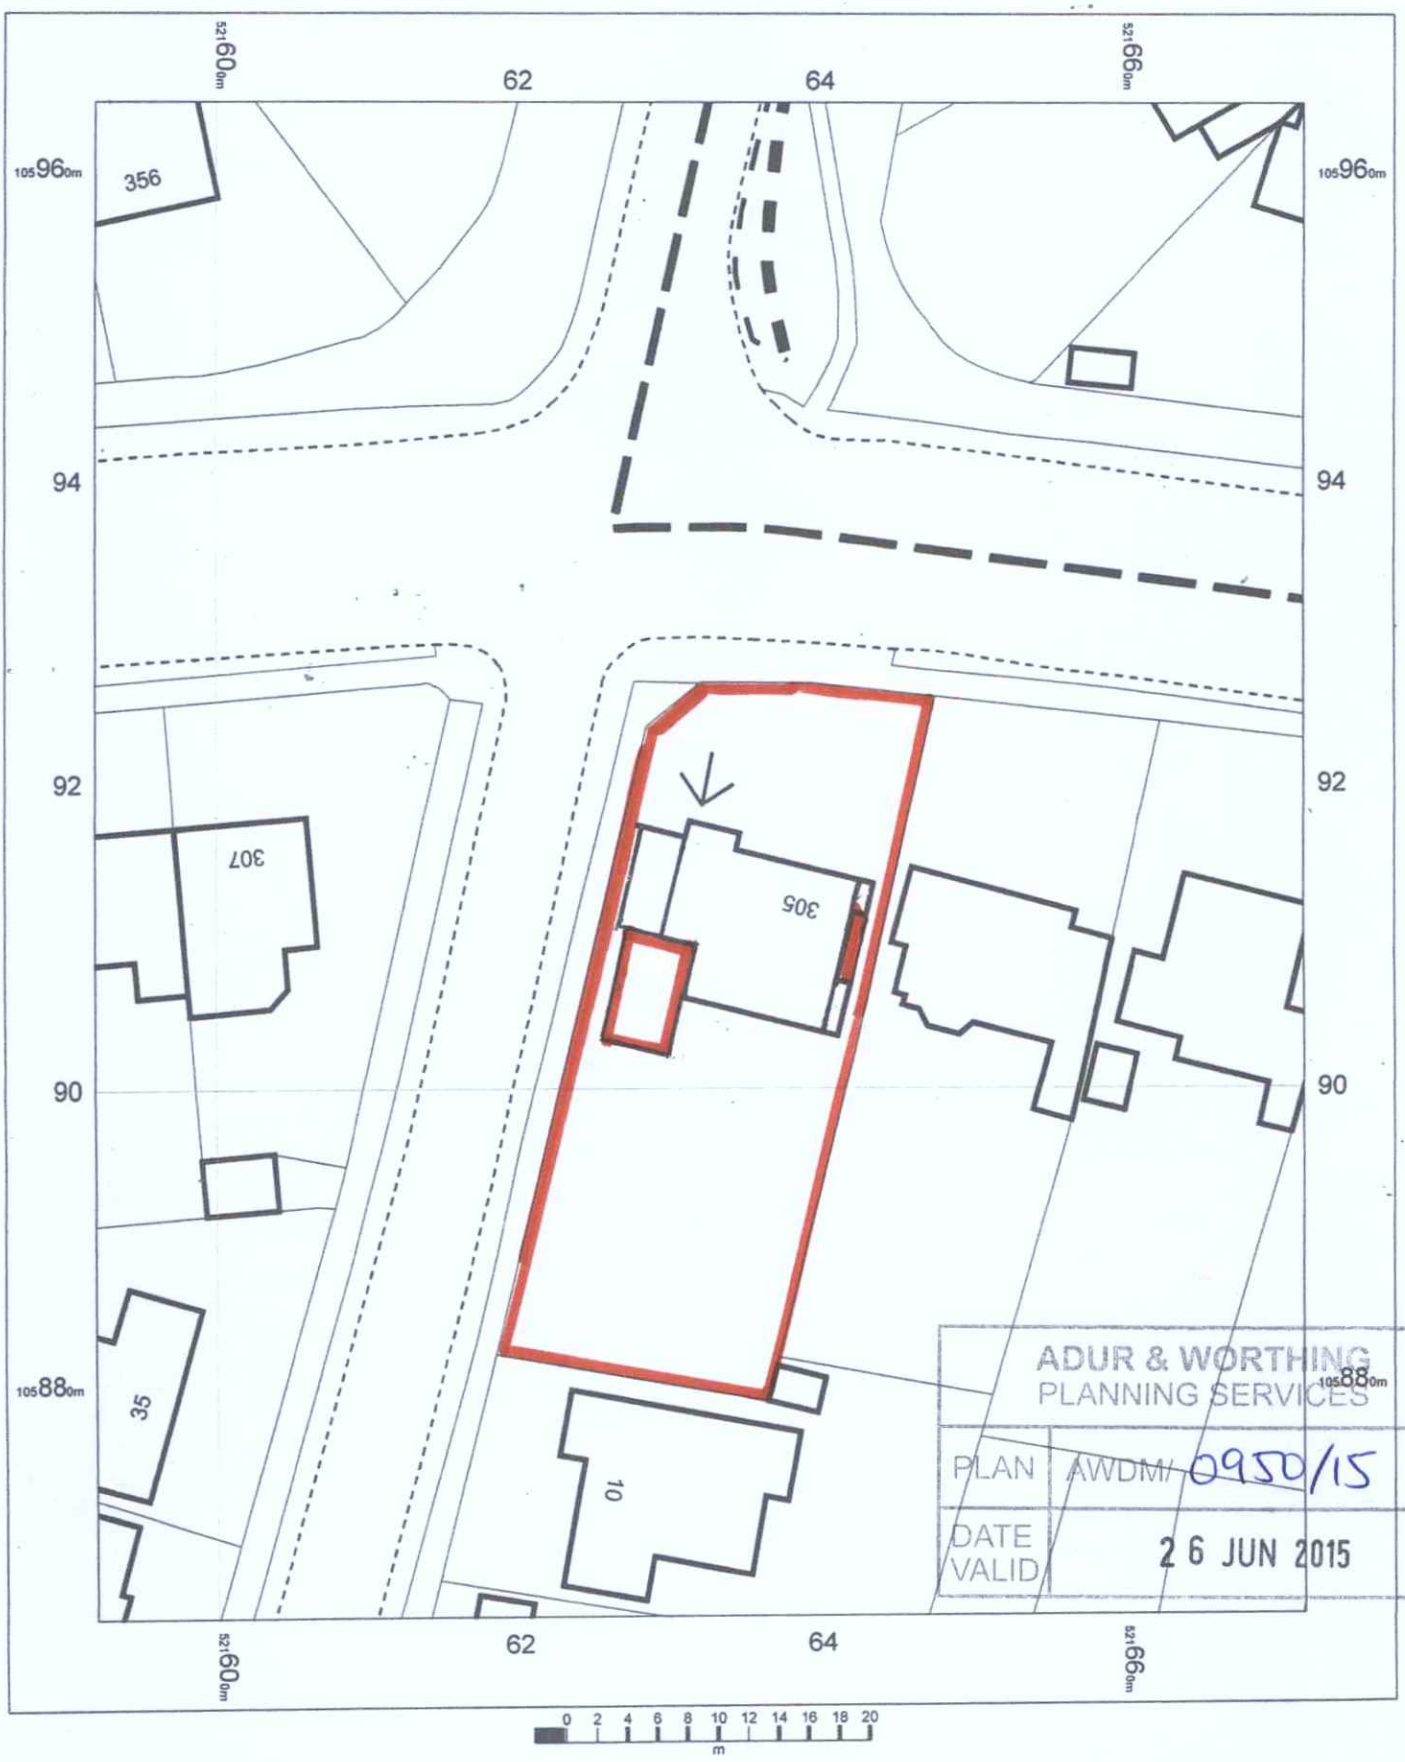

ADUR & WORTHING
PLANNING SERVICES

PLAN AWDM/0950/15

DATE VALID 26 JUN 2015

305 Upper Shoreham Road
Shoreham by Sea
BN43 5QA

200416

OS MasterMap 1250/2500/10000 scale
18 June 2015, ID: MDP-00439203
www.mapdataportal.co.uk

1:500 scale print at A4, Centre: 521632 E, 105915 N

©Crown Copyright Ordnance Survey. Licence no. 100019980

Mapping sourced from Ordnance Survey

MAPS@Aworth
SURVEY CONSULTANTS