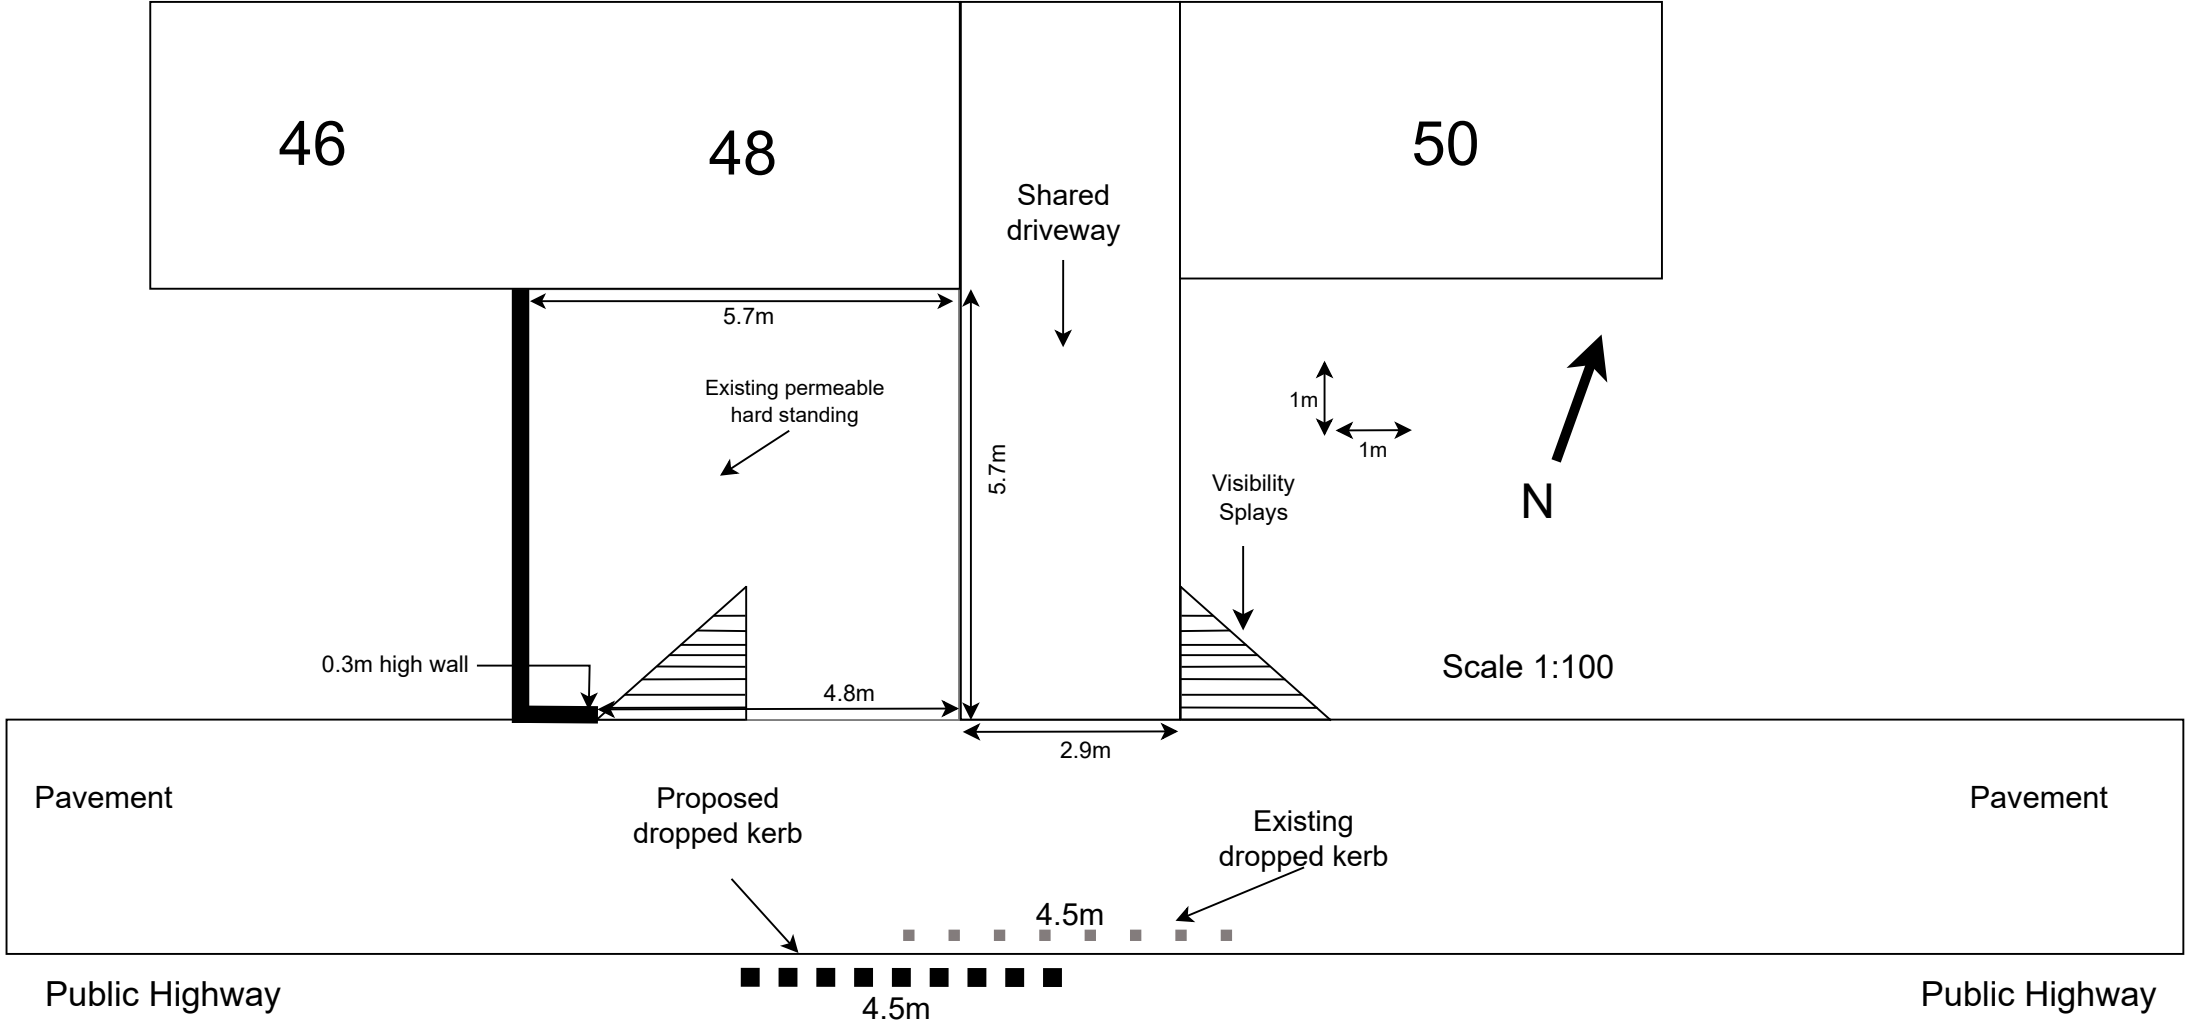

46
48
50
Shared driveway
5.7m
Existing permeable hard standing
5.7m
1m
1m
N
Visibility Splays
0.3m high wall
4.8m
Scale 1:100
2.9m
Pavement
Proposed dropped kerb
Existing dropped kerb
Pavement
4.5m
Public Highway
4.5m
Public Highway