


Roof Plan @ 1:200

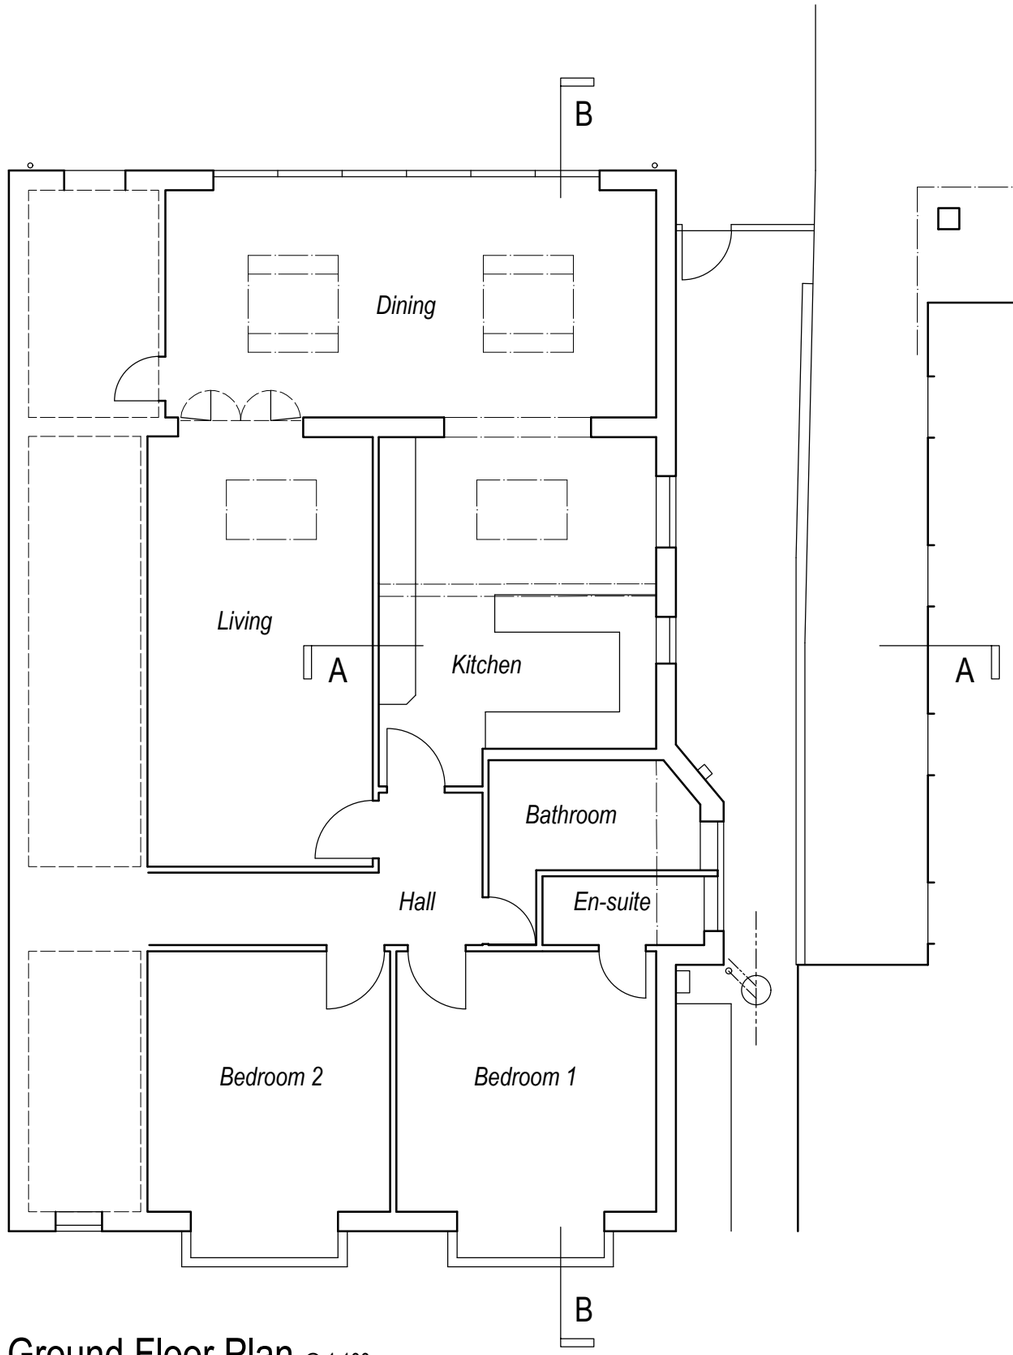

Ground Floor Plan @ 1:100

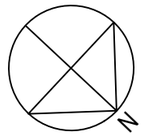

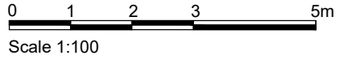

Scale 1:100

Rev	Description	Date
A	Section lines added	04.03.25

Job Reference	Client
Side Extension 73 Cross Road Southwick	Mr & Mrs Meaker

Drawing Title	Drawing No	Rev
Existing Plan	ADC 1637 / 01	A

Date	Scale	Dwg Size	Plot Style	Drawn	Checked
20/01/25	1:100	A3	ADCgreyscale	LD	AD

All dimensions to be checked on site and do not scale from this drawing. This drawing should be approved by Local Authority Building Control or other appropriate checking authority prior to commencement of work. This drawing should not be reproduced without the prior consent of the author

ADC Alistair Dodd Consulting

Architectural Services

Citibase Brighton . 95 Ditchling Road
Brighton . East Sussex . BN1 4ST
Tel: 01273 558330
Email: info@adcbrighton.co.uk
www.adcbrighton.com