

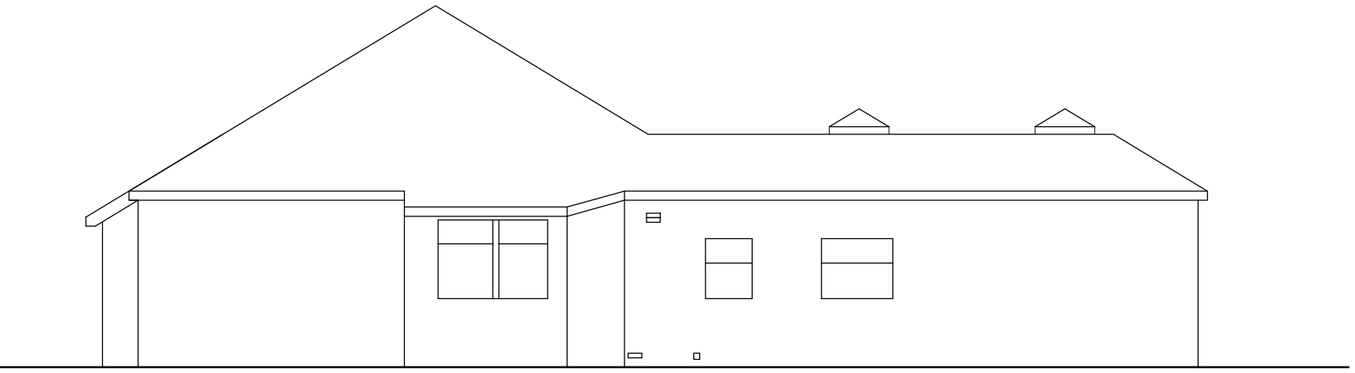



Side (North/West) Elevation @ 1:100

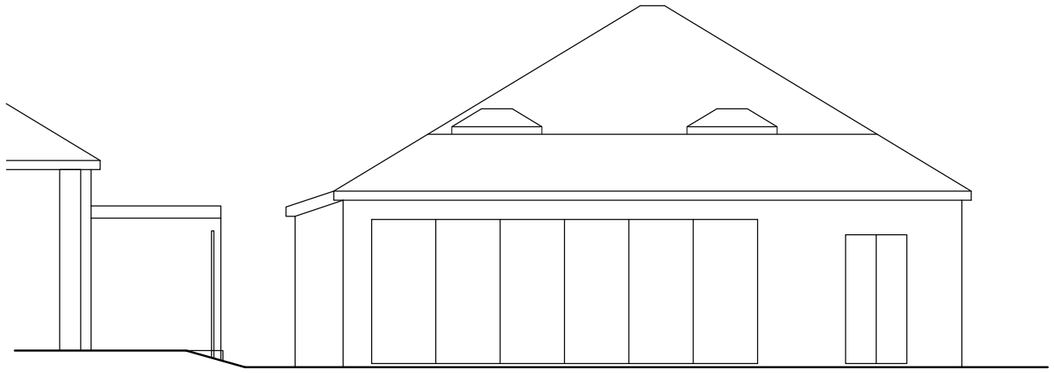

Rear (South/West) Elevation @ 1:100

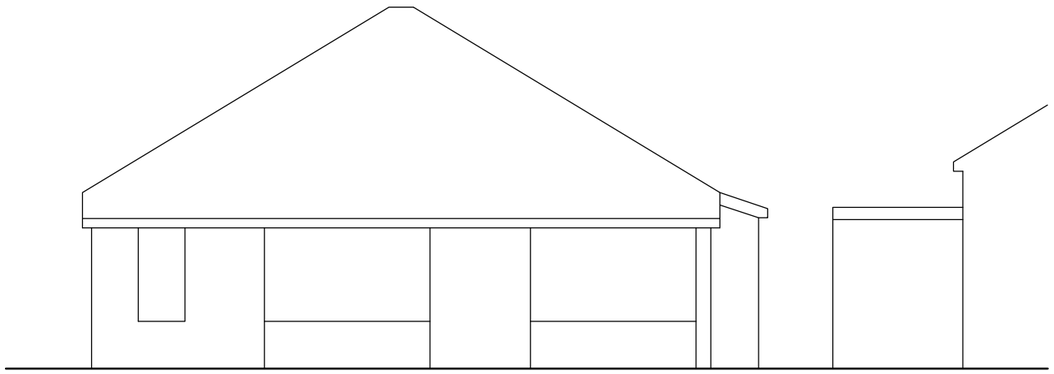

Front (North/East) Elevation @ 1:100

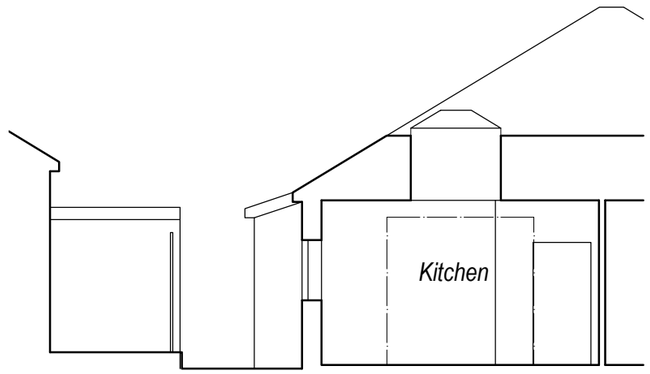


Section A-A @ 1:100




Section B-B @ 1:100

0 1 2 3 5m

Scale 1:100

| Rev | Description | Date |
|---|---|---|
| A | Titles updated | 04.03.25 |

| | |
|---|---|
| Job Reference<br>Side Extension<br>73 Cross Road<br>Southwick | Client<br>Mr & Mrs Meaker |
| Drawing Title<br>Existing Elevations & Sections | Drawing No Rev<br>ADC 1637 / 02 A |

| Date | Scale | Dwg Size | Plot Style | Drawn | Checked |
|---|---|---|---|---|---|
| 20/01/25 | 1:100 | A3 | ADCgreyscale | LD | AD |

All dimensions to be checked on site and do not scale from this drawing. This drawing should be approved by Local Authority Building Control or other appropriate checking authority prior to commencement of work. This drawing should not be reproduced without the prior consent of the author

ADC Alistair Dodd Consulting
Architectural Services
Citibase Brighton . 95 Ditchling Road
Brighton . East Sussex . BN1 4ST
Tel: 01273 558330
Email: info@adcbrighton.co.uk
www.adcbrighton.com