

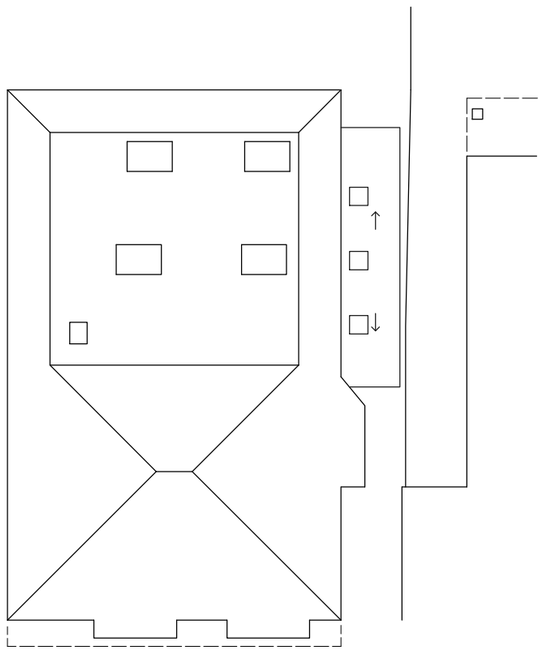


Roof Plan @ 1:200

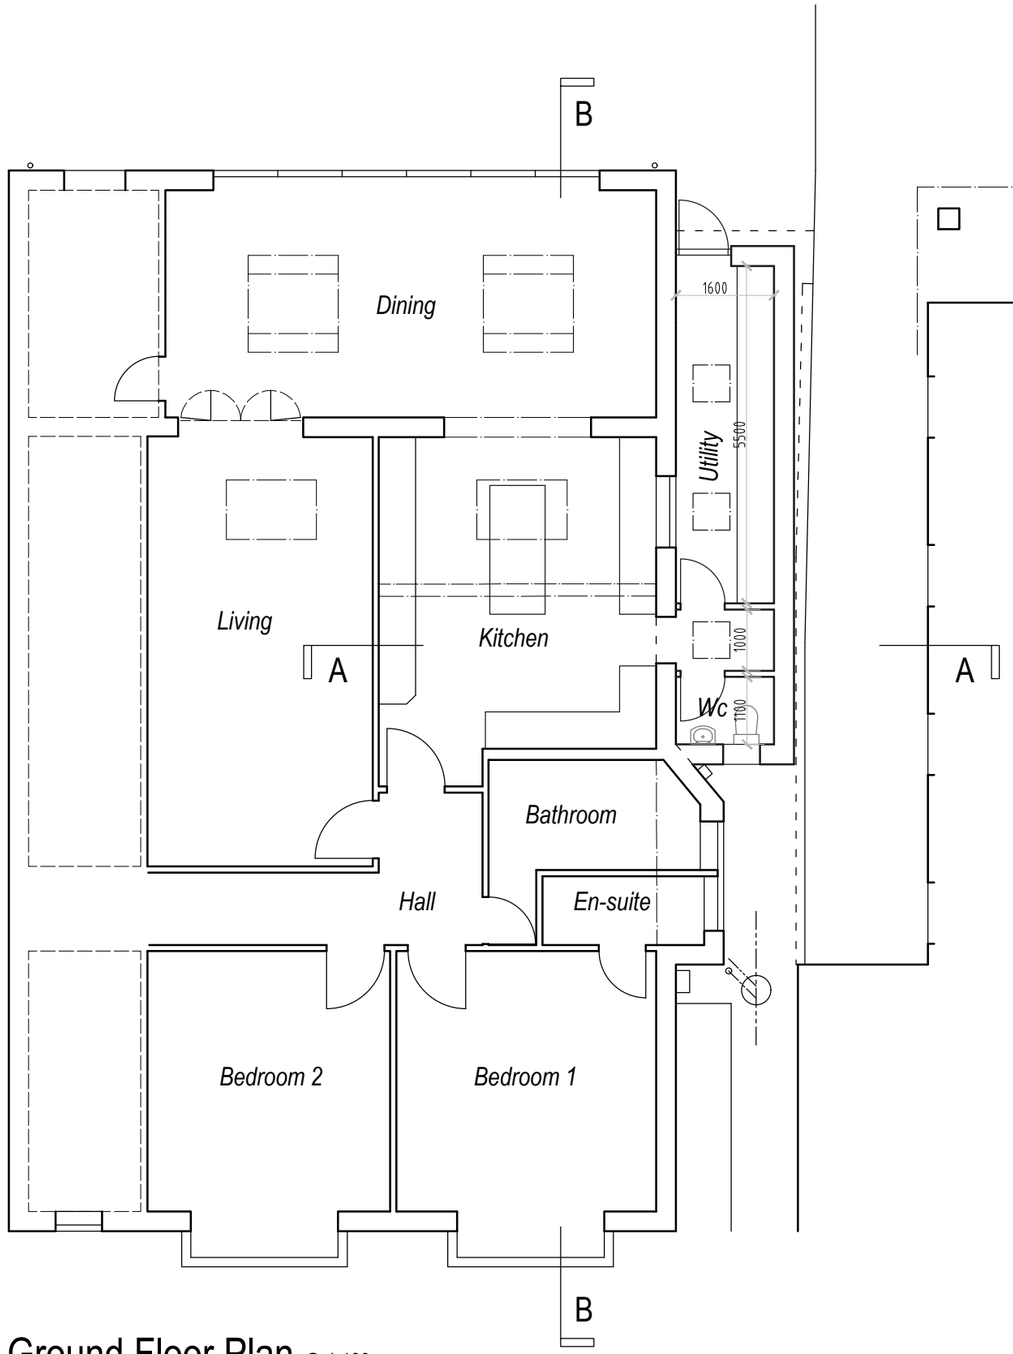

Ground Floor Plan @ 1:100

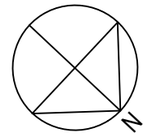

0 1 2 3 5m

Scale 1:100

Rev	Description	Date
B	Section lines added	04.03.25
A	Extension increased	03.02.25

Job Reference	Client
Side Extension 73 Cross Road Southwick	Mr & Mrs Meaker
Drawing Title	**Drawing No / Rev**
Proposed Plan	ADC 1637 / 03 B

Date	Scale	Dwg Size	Plot Style	Drawn	Checked
20/01/25	1:100	A3	ADCgreyscale	LD	AD

All dimensions to be checked on site and do not scale from this drawing. This drawing should be approved by Local Authority Building Control or other appropriate checking authority prior to commencement of work. This drawing should not be reproduced without the prior consent of the author

ADC Alistair Dodd Consulting
Architectural Services
Citibase Brighton . 95 Ditchling Road
Brighton . East Sussex . BN1 4ST
Tel: 01273 558330
Email: info@adcbrighton.co.uk
www.adcbrighton.com