



Existing Ground Floor Plan 1:50


Existing First Floor Plan 1:50

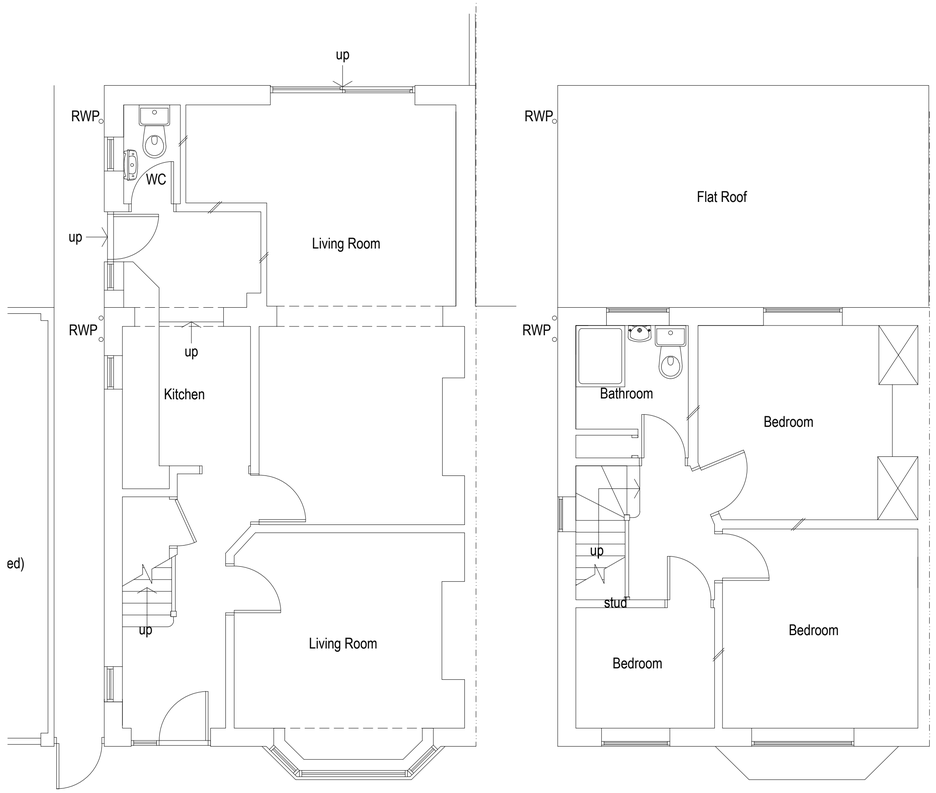


Existing Section A-A 1:50

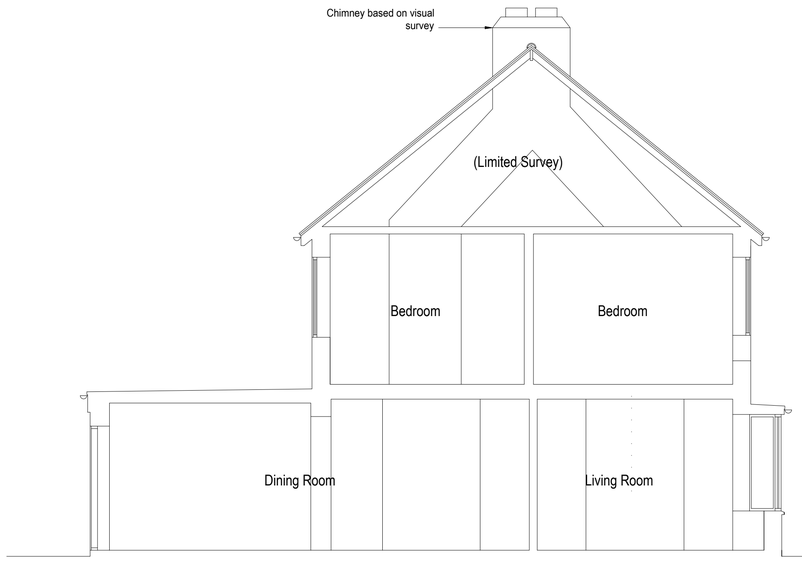


Existing Front Elevation 1:100

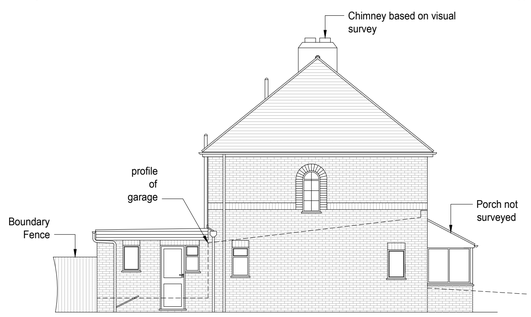

Existing Side Elevation 1:100

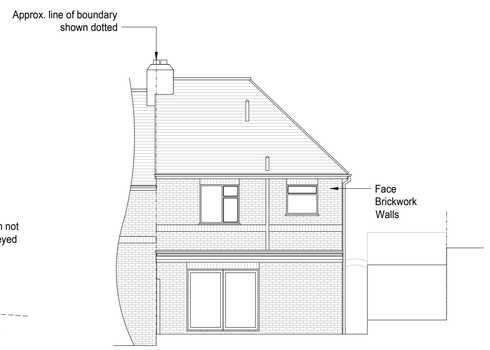

Existing Rear Elevation 1:100

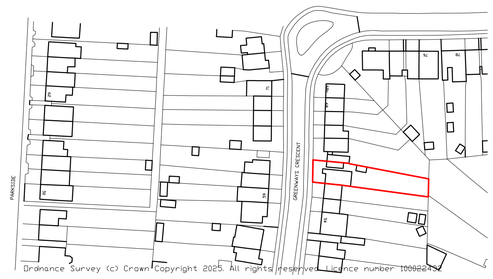

Location plan 1:1250

1:1250 0 10 20 30 40 50 60 70 80 90 100

1:100 0 1 2 3 4 5 6 7 8 9 10m

1:50 0 1 2 3 4 5 6 7 8 9 10m

amendments

bpm Architectural Services Ltd.

client: S Knight and L Grice

project: 60 Greenways
Shoreham
East Sussex
BN43 6HS

project ref: 3077 Drawing No. 01

drawing title: Existing plans , elevations and sections

drawn by: D Haslam

date: Jan 25 scale: 1:50/100@ A1

www.bpmnet.co.uk
info@bpmnet.co.uk

Do not scale off drawing, check all dimensions on site before work is commenced. All goods materials workmanship to conform with current building regs BSS and COP's