



Proposed Ground Floor Plan 1:50

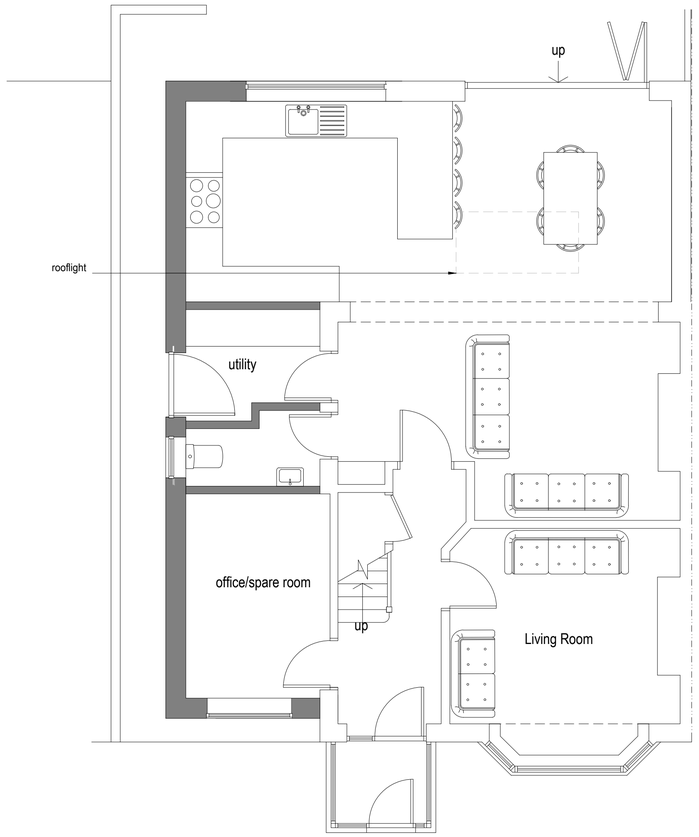

PERMITTED DEVELOPMENT REFERENCE PLAN 1:100

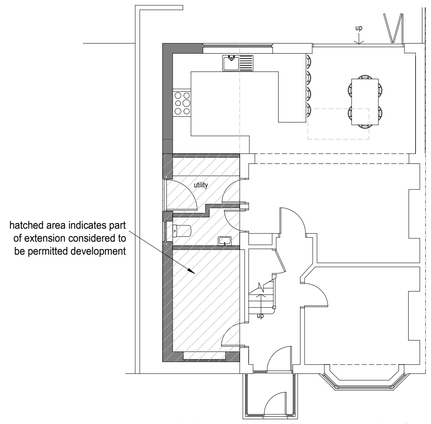

Block plan 1:500

1:500 0 10 20 30 40 50m



Proposed Front West Elevation 1:100



Proposed Side North Elevation 1:100



Proposed Rear East Elevation 1:100

1:100 0 1 2 3 4 5 6 7 8 9 10m

1:50 0 1 2 3 4 5 6 7 8 9 10m

amendments

bpm Architectural Services Ltd.

client: S Knight and L Grice

project: 60 Greenways
Shoreham
East Sussex
BN43 6HS

project ref: 3077 Drawing No 03

drawing title: Proposed plans , elevations and sections

drawn by: J Boys

date: Feb 25 scale: 1:50/100@ A1

www.bpmnet.co.uk
info@bpmnet.co.uk

Do not scale off drawing, check all dimensions on site before all work is commenced

All goods materials workmanship to conform with current building regs BSS and COP's