
REVISIONS:
REV: DATE: BY: RVW:
A 04/03/2025 block plan revised

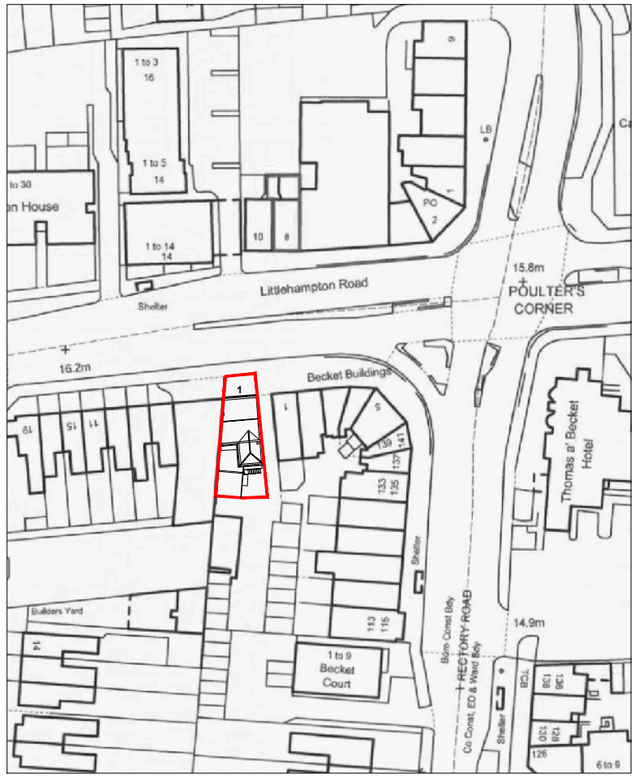


Location Plan 1:1250

N

Scale 1:1250

0 10 20 30 40 50m

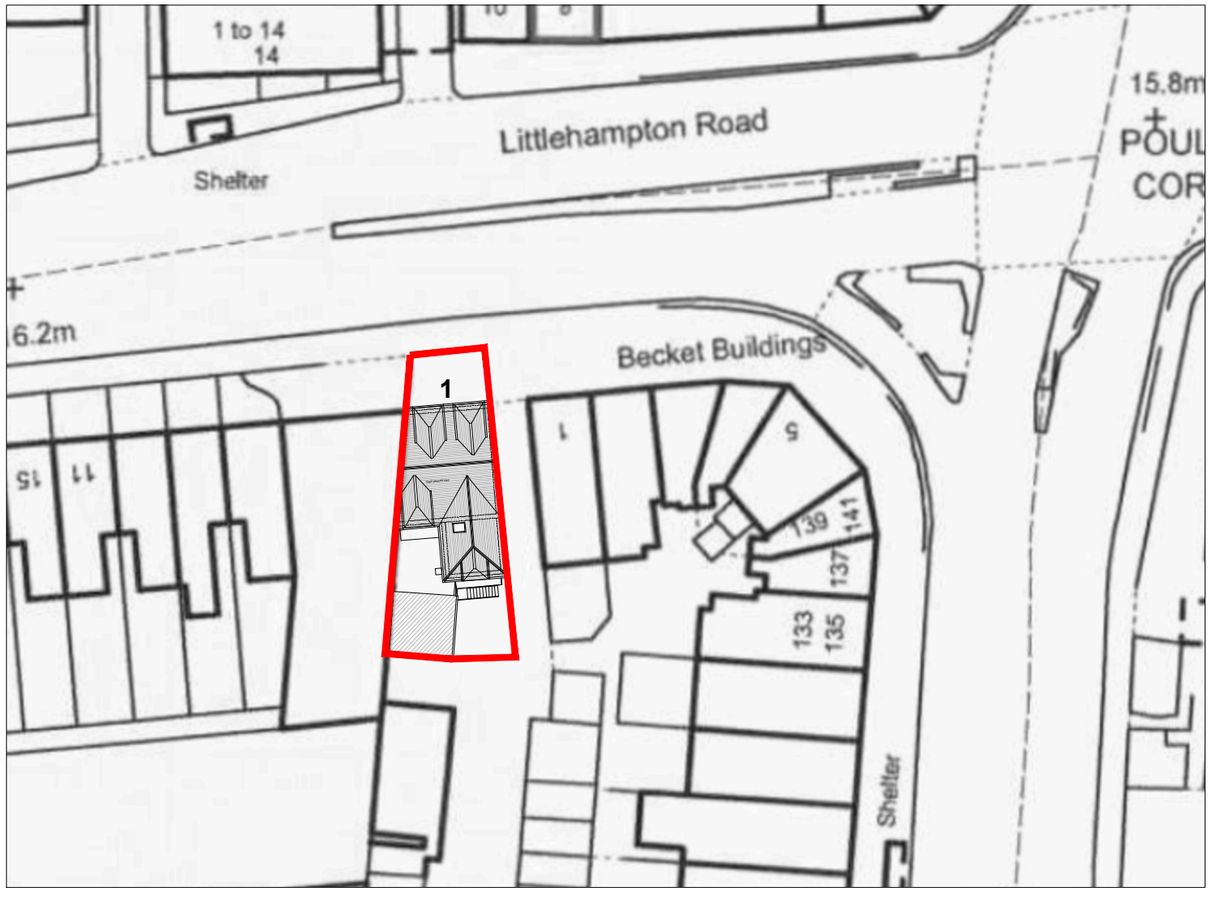

Block Plan 1:500

N

Scale 1:500

0 5 10m 20m

Proposal: Erection of first floor extension over rear existing storage and associated works (Retrospective)

Note: Main house work has been approved through planning application Ref:AWDM/2145/20, AWDM/1401/22, not relevant to current application

CLIENT
Mr Xian

This drawing is for Planning Permission purpose only. All dimensions to be confirmed on site.

© This drawing is the sole copyright of Wang Dao Architecture Ltd.

Any discrepancies between this drawing & other information shall be reported to the Architect. MODIFICATIONS to be made solely on ORIGINAL MAGNETIC MEDIA.

PROJECT
1 Littlehampton Road
Worthing
BN13 1PY

TITLE
Extension over storage
Location and Block Plans

STATUS
Planning

DATE
February 2025

SCALE @ A3
1:500, 1:1250

DRAWN BY
Edward

REVIEWED BY

DRAWING NUMBER
WDA PL2 100A

CTB file:
LTscale:
XREF'S: