

T2424
This drawing is the copyright of HNW Architects Ltd Registered No. 3589904
All dimensions must be verified on site prior to construction.
Do not scale this drawing except for Planning Application purposes.
Ordnance Survey Licence No. 100000200
Only PDF issues of this drawing are controlled. All other formats of this drawing (e.g. .dwg Autocad or .rvt Revit files) are un-controlled and are used at your own risk.
This drawing must not be copied, transmitted or passed to a third party, without written consent.

N

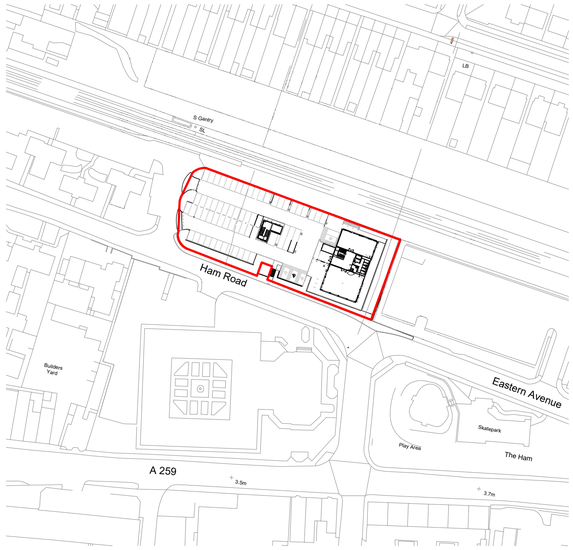

1 SITE LOCATION PLAN
1:1250
Scale 1:1250
0m 12.5m 25m 62.5m 125m

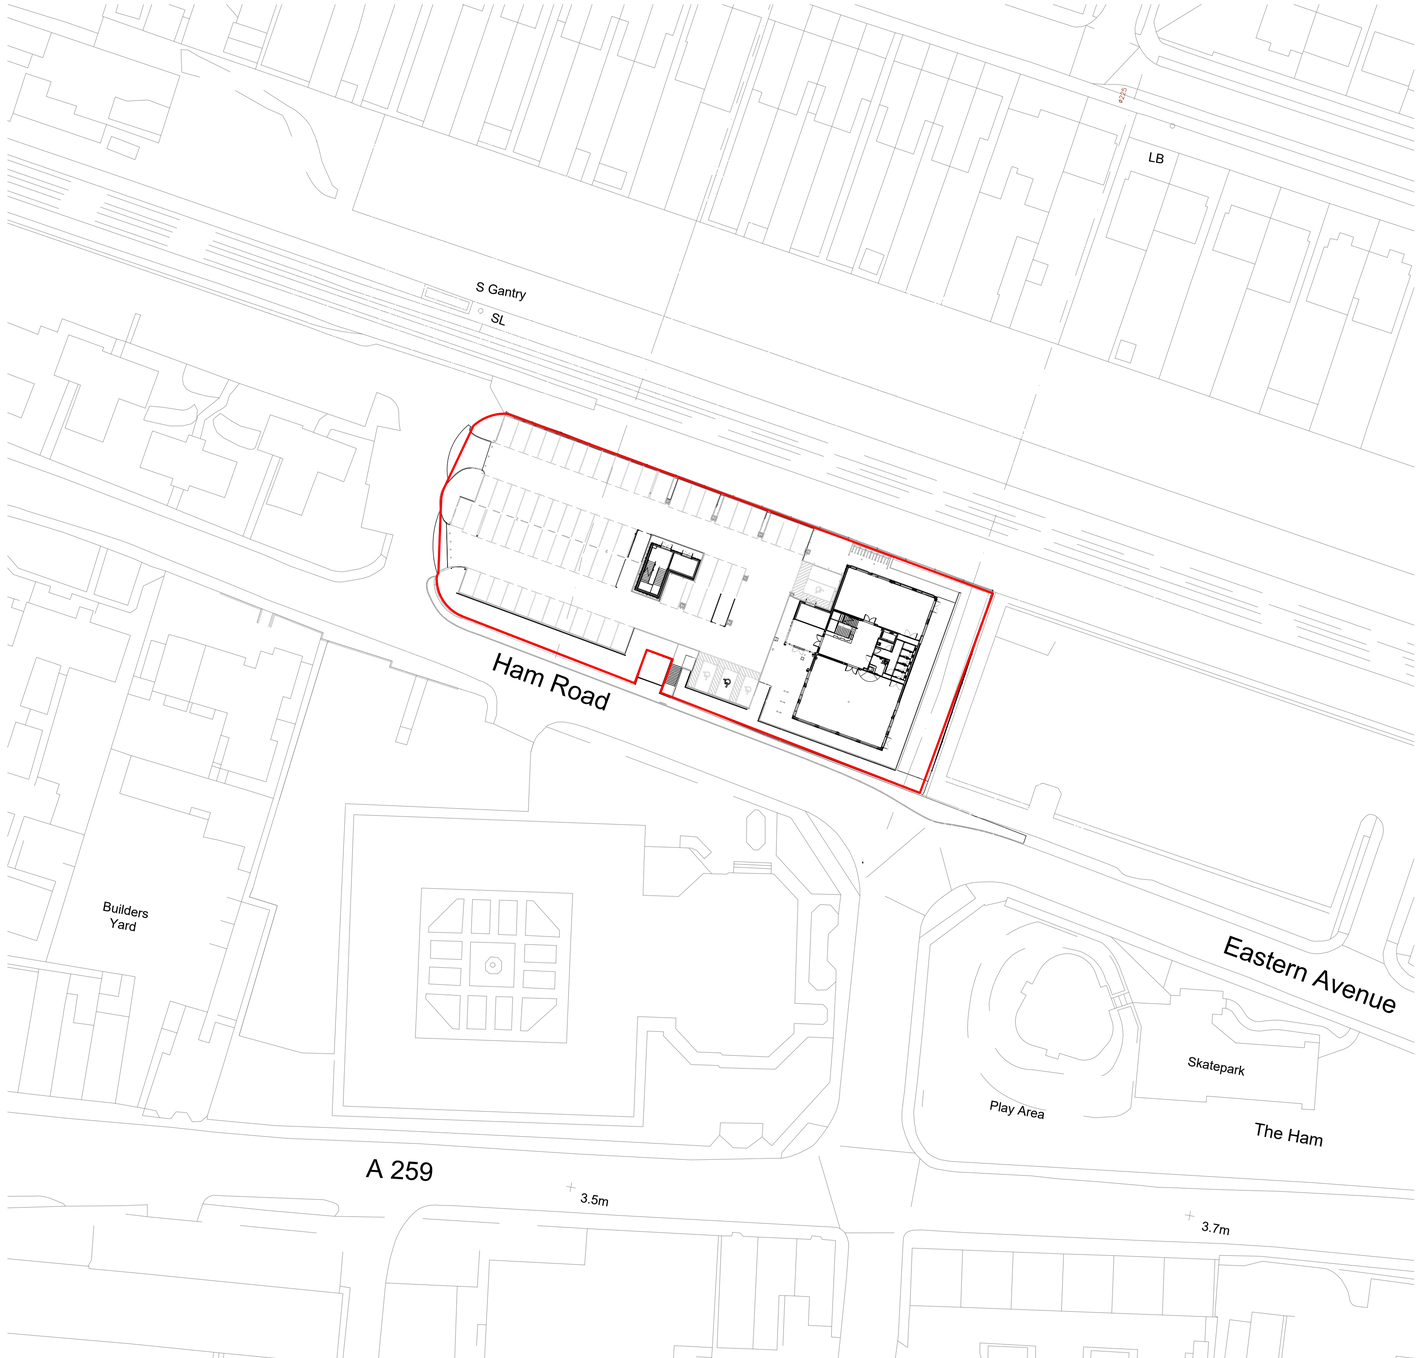

2 SITE BLOCK PLAN
1:500
Scale 1:500
0m 5m 10m 25m 50m

Planning note:
Like for like brick slip cladding system repair - all elevations. All copper colour cladding and existing curtain wall/ windows to remain unchanged.
Plan layouts remain unchanged.

Rev	Amendments	By	Chkd	Date
				00.00.00

HNW Architects

Document Status
Planning

Client Name
Adur and Worthing Councils

Project Name
Focus House
Ham Road, Shoreham

Scale	HNW Project No.	Date Created
A1- As shown	24052	Feb 2025

Document Title
Site Location & Block Plans

Document Reference	Revision
24052-HNW-ZZ-ZZ-DR-A-1110	P01

Chichester 61 North Street, Chichester, PO19 1NB 01243 533300
Brighton & Hove Platf9rm, Church Road, Hove, BN3 2AF 01273 932485