
This drawing is the copyright of HNW Architects Ltd Registered No. 3589904
All dimensions must be verified on site prior to construction.
Do not scale this drawing except for Planning Application purposes.
Ordnance Survey Licence No. 100000200
Only PDF issues of this drawing are controlled. All other formats of this drawing (e.g. .dwg Autocad or .rvt Revit files) are un-controlled and are used at your own risk.
This drawing must not be copied, transmitted or passed to a third party, without written consent.

Planning note:
Like for like brick slip cladding system repair - all elevations. All copper colour cladding and existing curtain wall/ windows to remain unchanged.
Plan layouts remain unchanged.

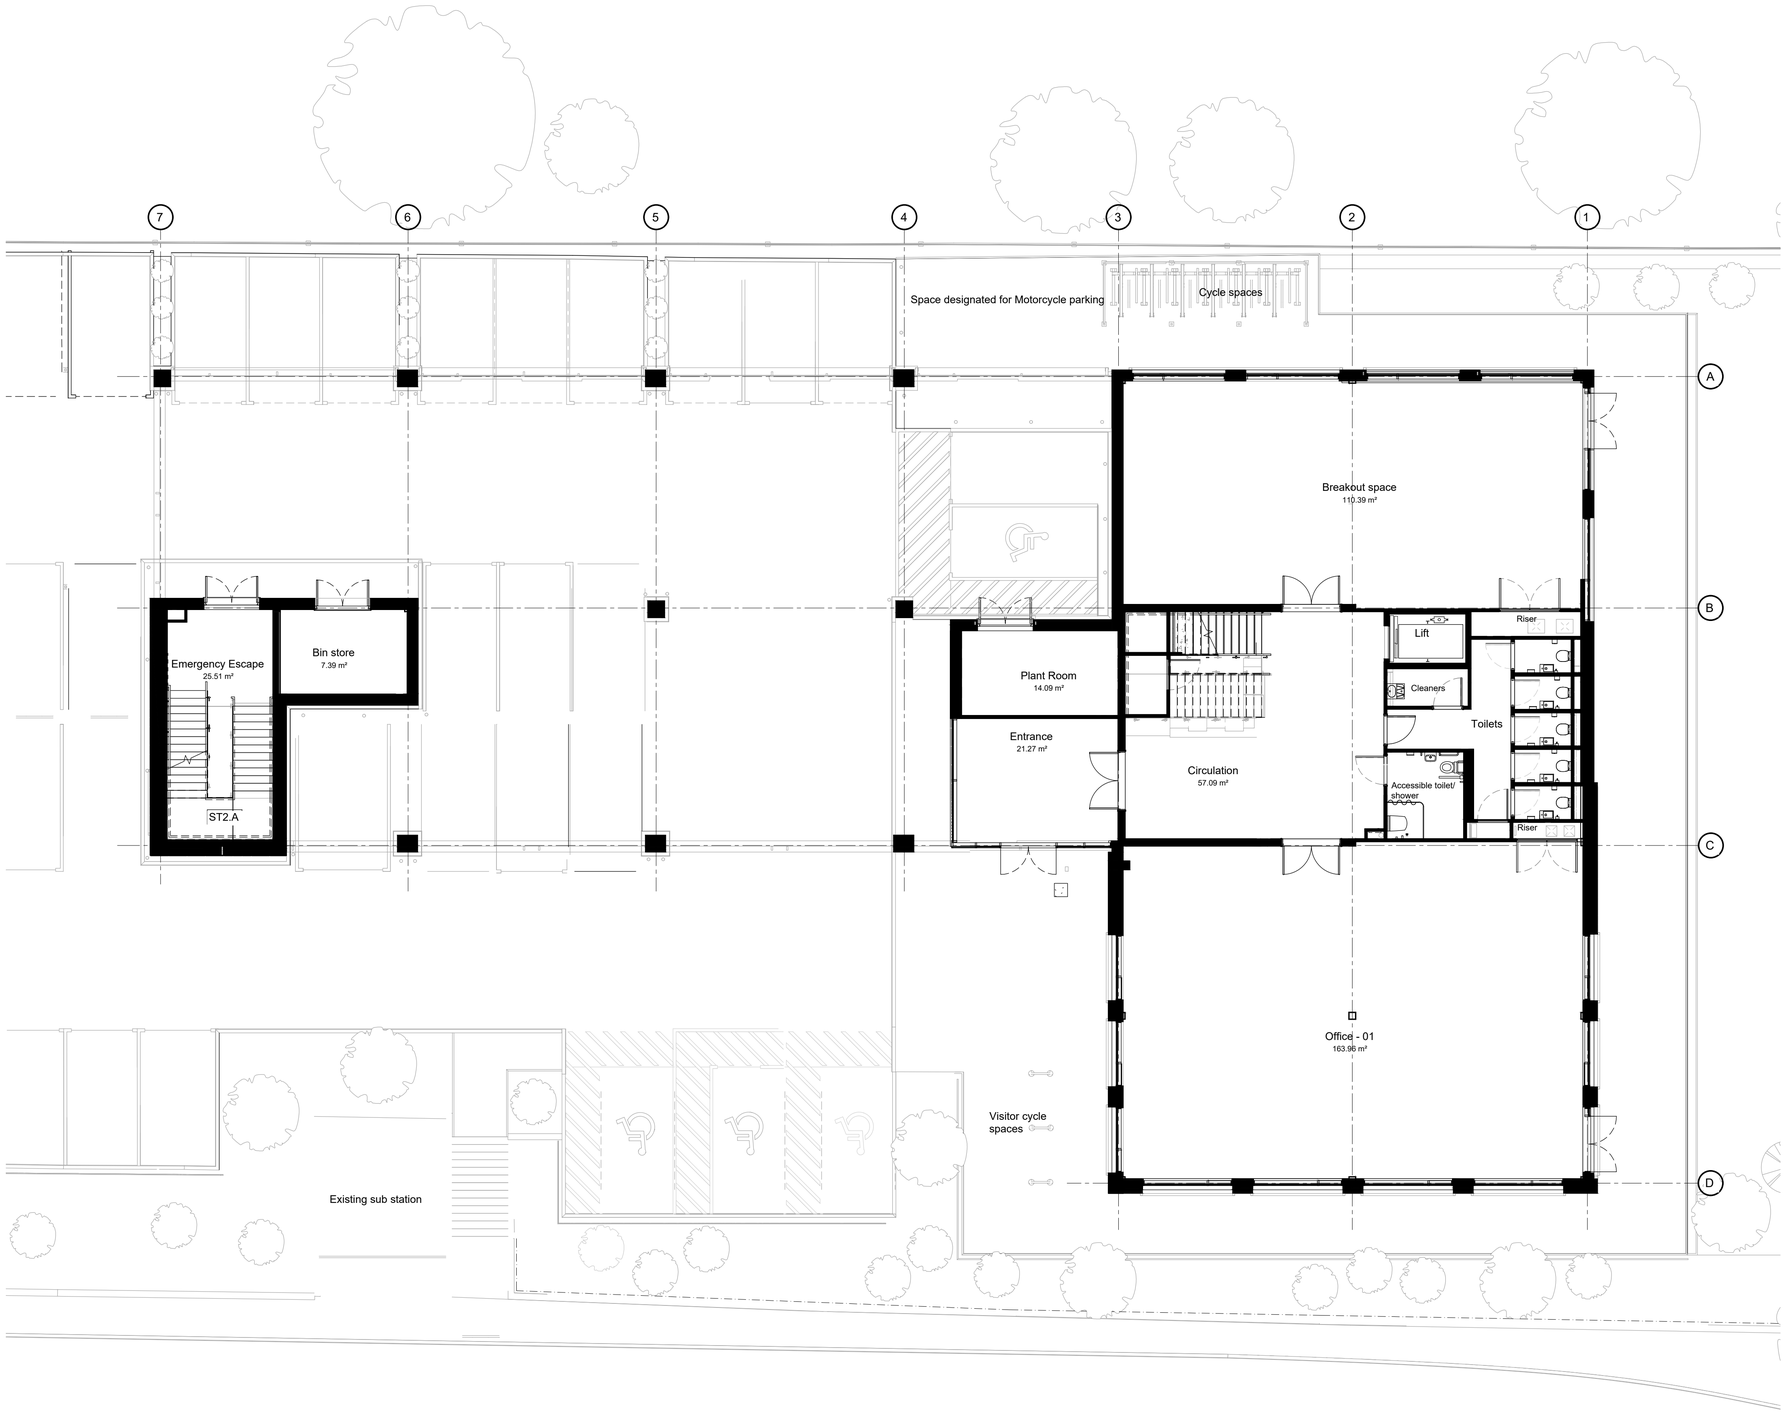

1 GROUND FLOOR PLAN
1:100

Scale 1:100
0m 1m 2.5m 5m 10m

Rev	Amendments	By	Chkd	Date
P01	First Issue	ZQ	RB	05.02.25

HNW Architects

Document Status
Planning

Client Name
Adur and Worthing Councils

Project Name
Focus House
Ham Road, Shoreham

Scale	HNW Project No.	Date Created
A1- 100	24052	Feb 2025

Document Title
Ground Floor Plan

Document Reference	Revision
24052-HNW-ZZ-00-DR-A-4200	P01

Chichester 61 North Street, Chichester, PO19 1NB 01243 533300
Brighton & Hove Platf9rm, Church Road, Hove, BN3 2AF 01273 932485