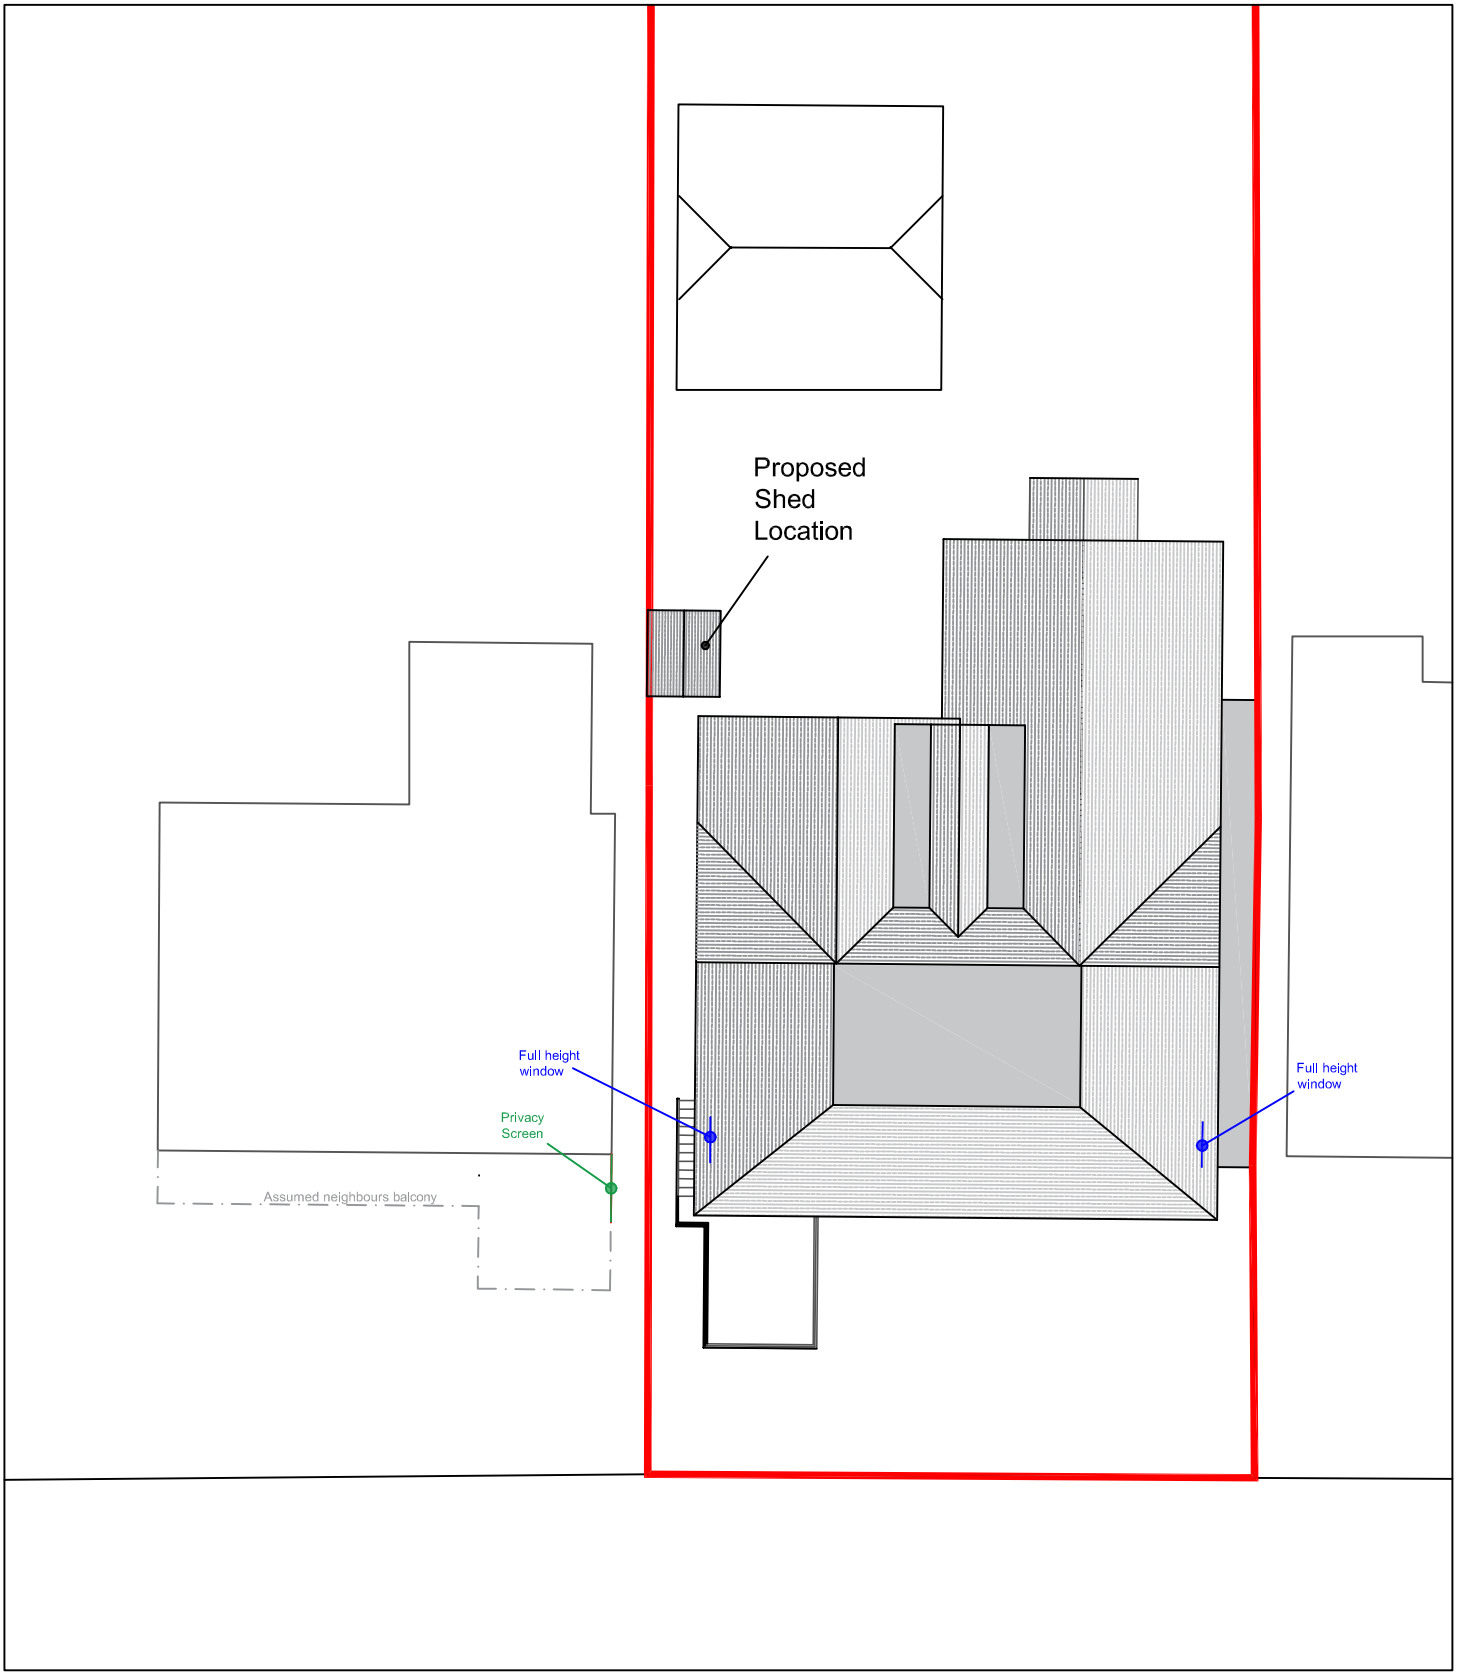

Scale Bar (1:200)
0m 5m 10m

Revision:	A	May 21	Neighbours balcony shown

address
110 Old Fort Road, Shoreham Beach, Shoreham
By-Sea, West Sussex

project
Front extension, loft conversion and Internal alterations

title
Proposed Site Plan

scale	date	dwg no.	revision
1:200 @A4	May 2021	2021.309.03	A

DOWNSVIEW
ASSOCIATES
Chartered Surveyors

Little Acorns
Hampers Lane
Storrington
West Sussex
RH20 3HZ

Tel: 01903 746367
Mob: *07525 844965*

Email:
mail@downsview-surveyors.co.uk

RICS