4700

FIRST FLOOR PLAN

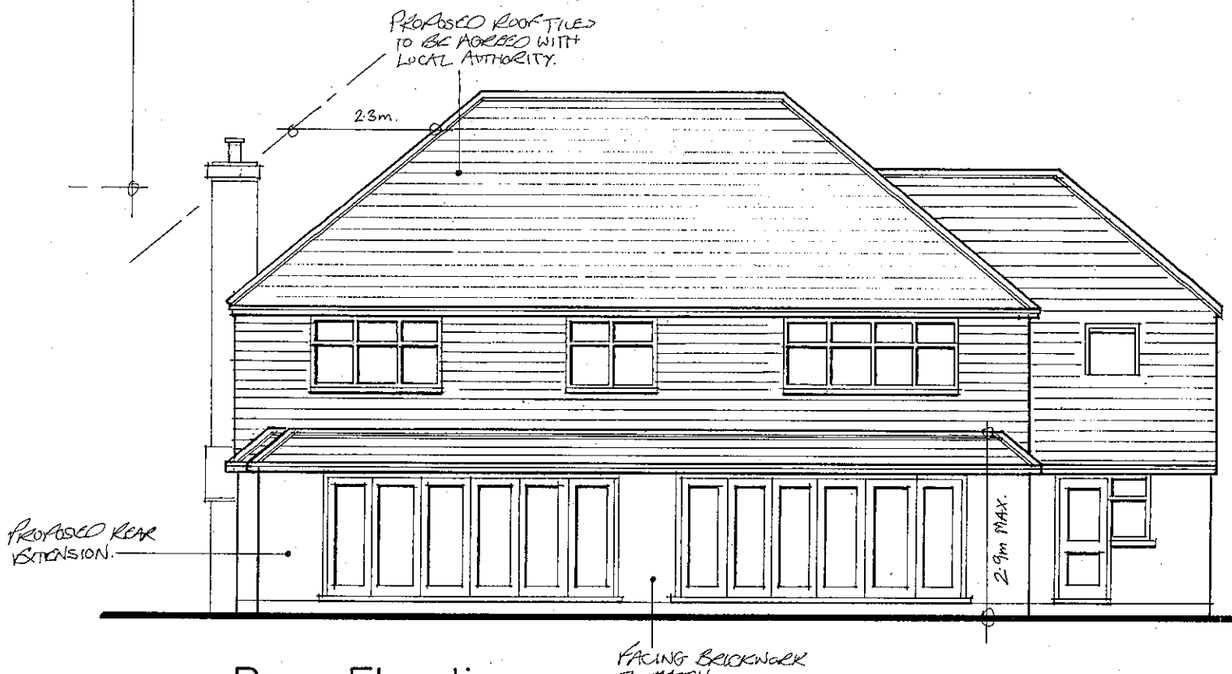

Rear Elevation

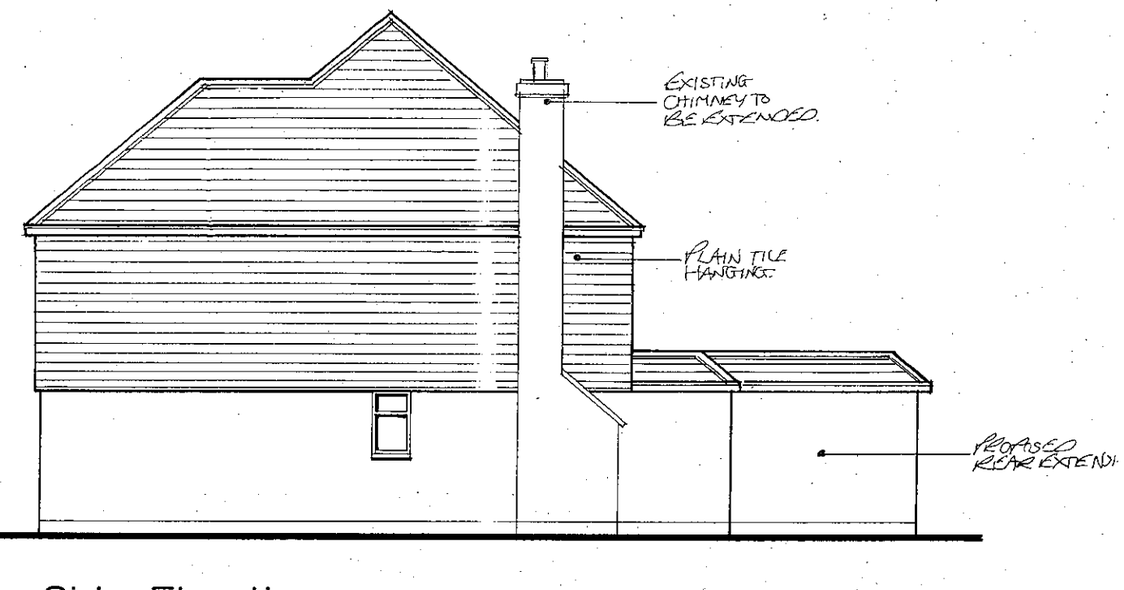

Side Elevation

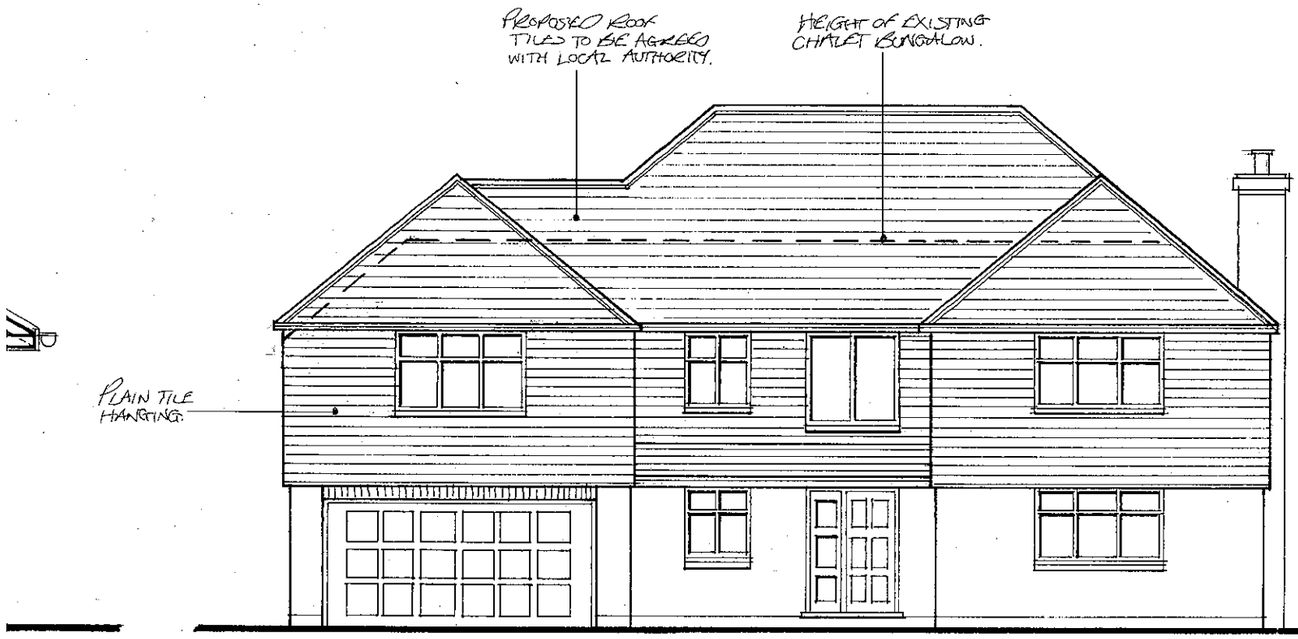

Front Elevation

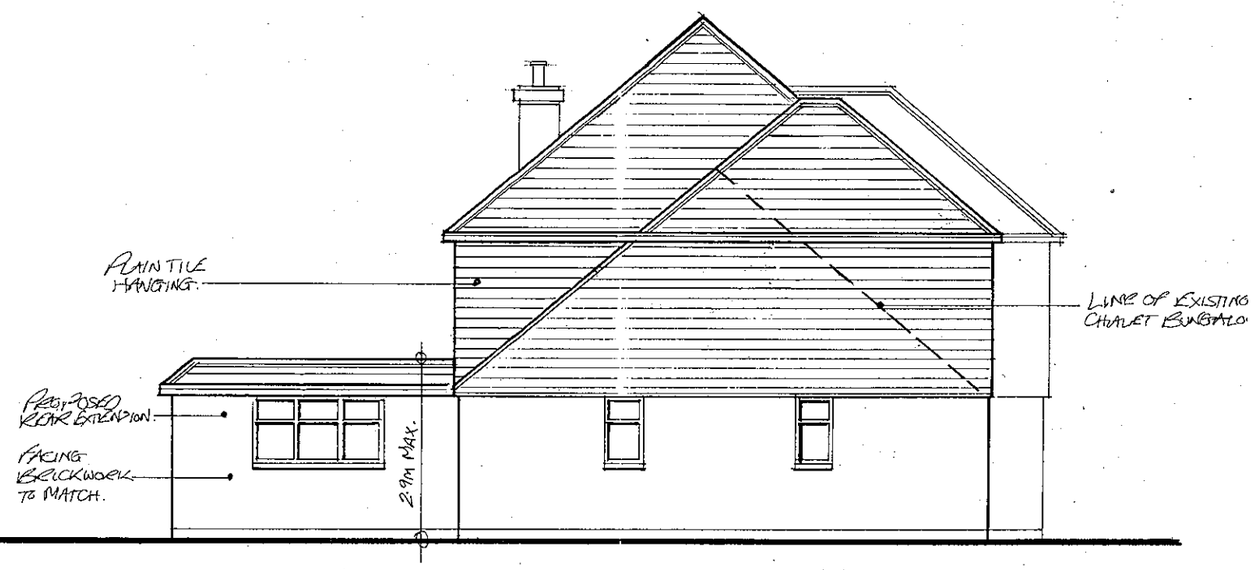

Side Elevation

Address of works:	85 BUCKINGHAM ROAD, SHOREHAM
Drawing title:	Proposed conversion of existing 2-storey chalet bungalow into 2-storey house

Date:	**July 2009**	Revisions:	A-Sept.09—Planning		
Scales:	**1:50,100**	Dwg No.	**01 of 02**	Job No.	**AD-120-02**

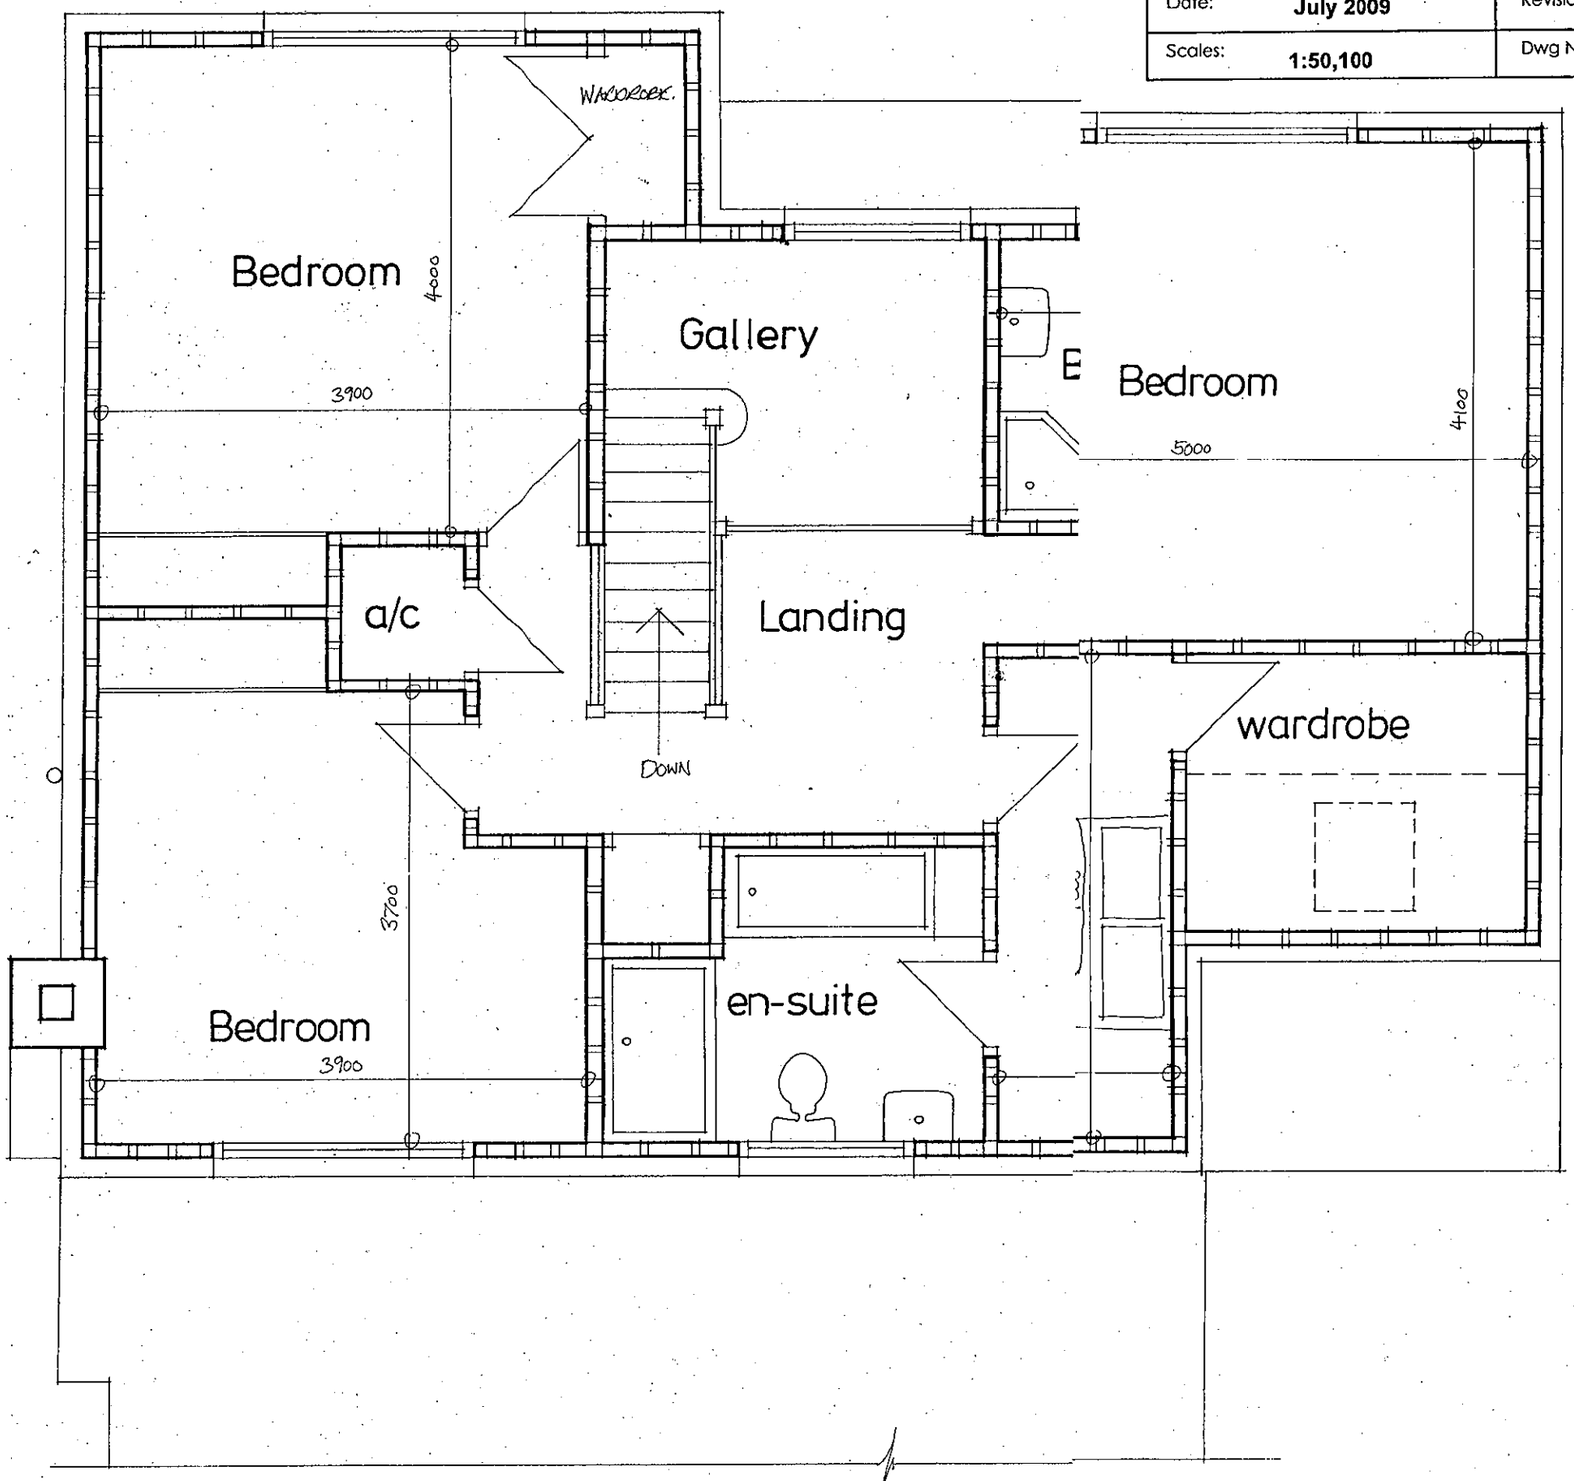

FIRST FLOOR PLAN