Scale:1:100

292- Goring Road
Goring-by-Sea
Worthing BN12 4PE

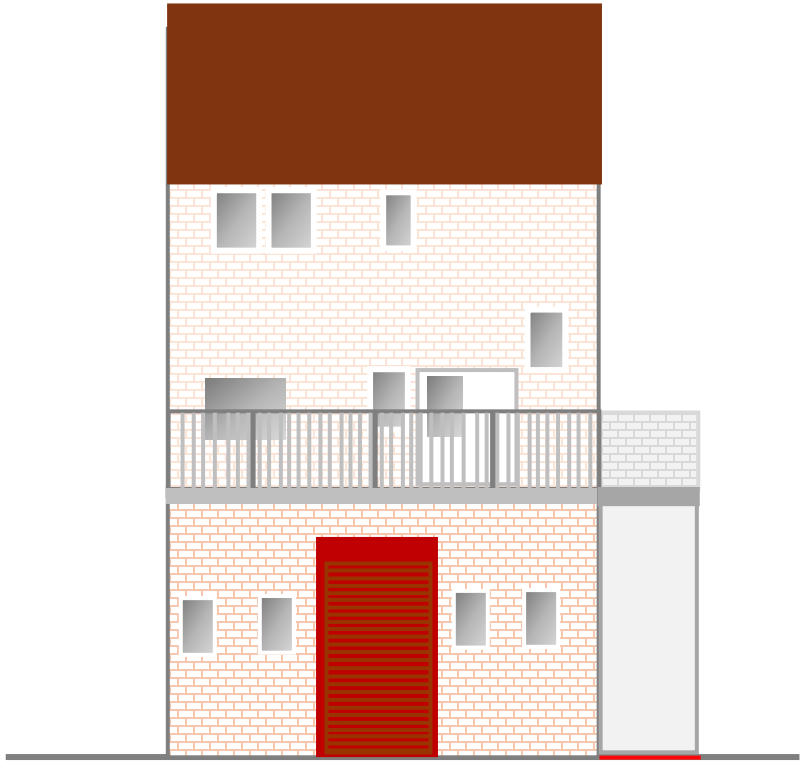

Existing rear elevation

ARCco2000@gmail.com

Project :Existing Plan	
292- Goring Road Worthing BN12 4PE	
Drawings : Rear Elevation	
Date : Dec.. 25	
Drawing No: Ja 16/25	Scale: 1:100