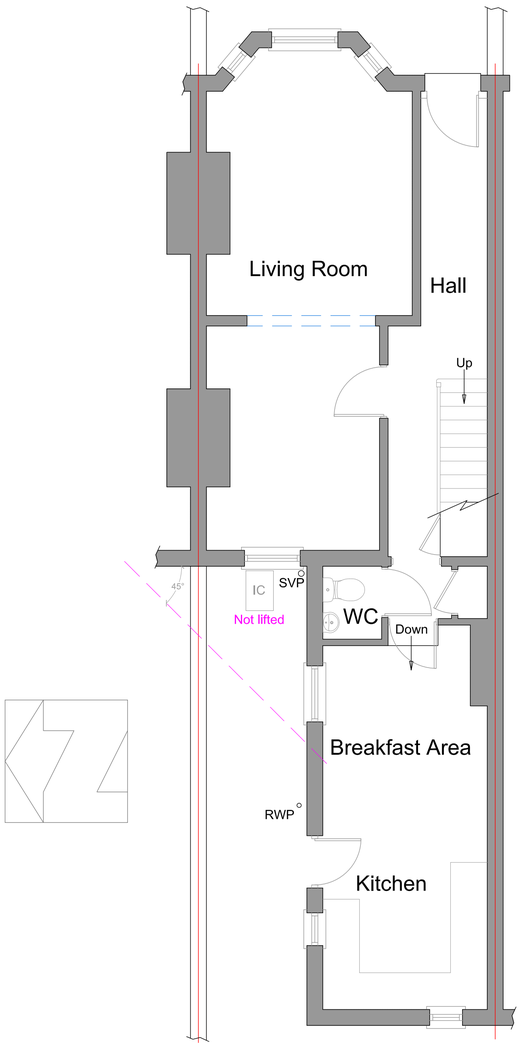

Proposed Ground Floor Plan

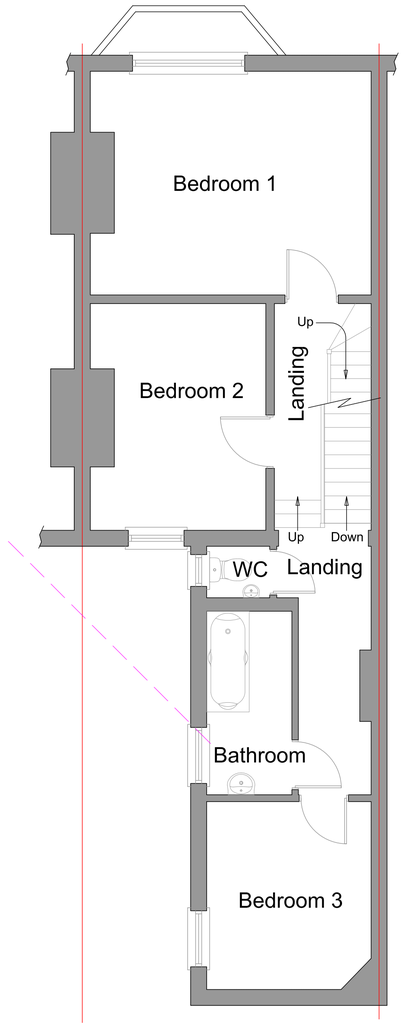

Proposed First Floor Plan

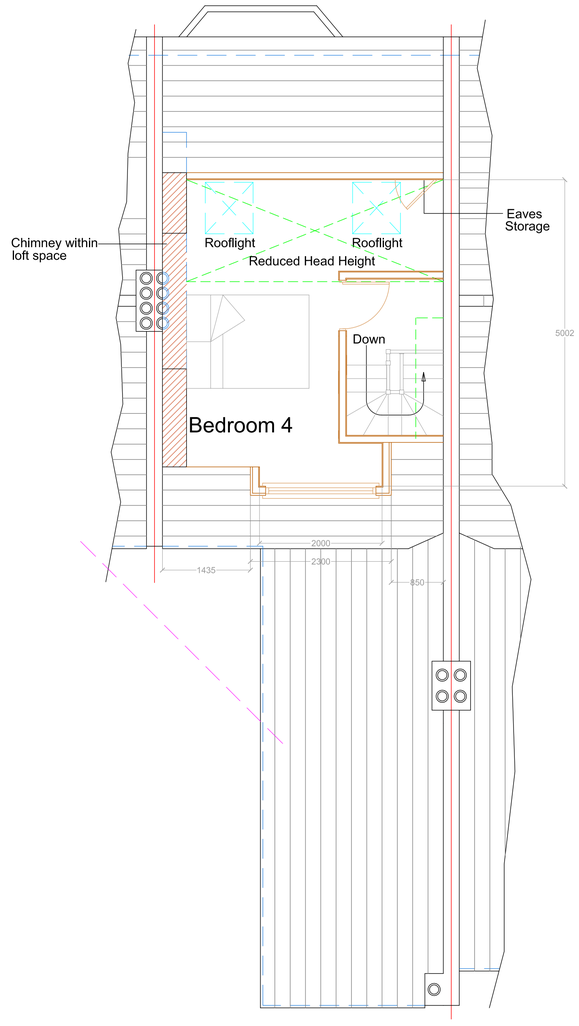

Proposed Second Floor Plan

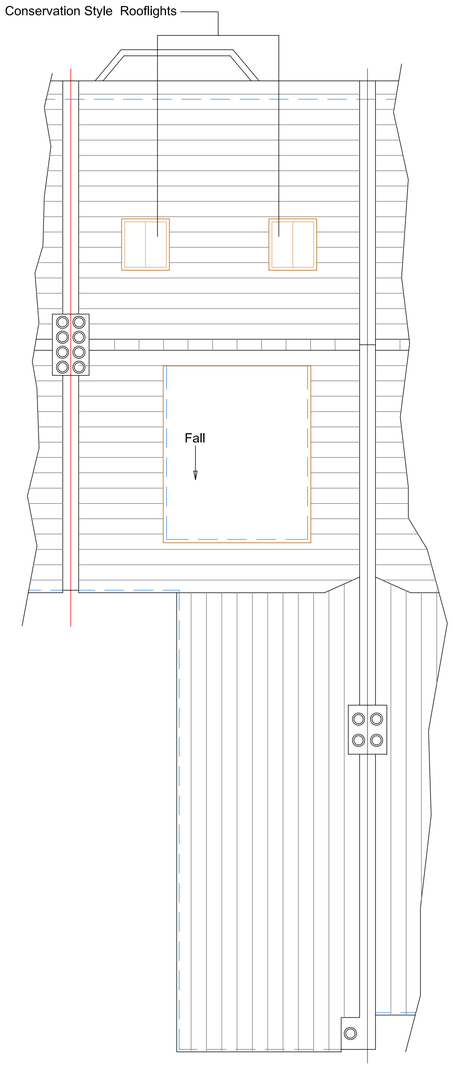

Proposed Roof Plan

1 0 5 10

Scale bar 1:50 @ A1



Proposed Front - East Elevation

(Dimensions are for refernce only, TBC on site)

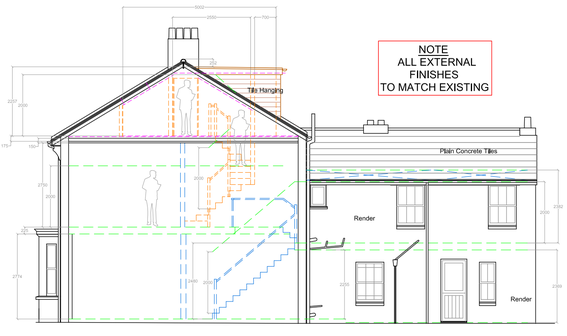

Proposed Section/Side - North Elevation

(Dimensions are for refernce only, TBC on site)

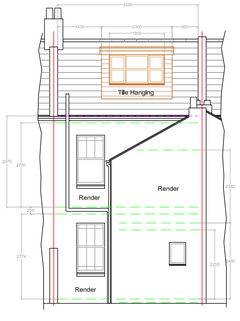

Proposed Rear - West Elevation

(Dimensions are for refernce only, TBC on site)

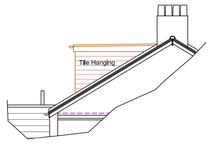

Proposed Side - South Elevation

(Dimensions are for refernce only, TBC on site)

1 0 5 10

Scale bar 1:100 @ A1

All dimensions to be checked on site prior to commencement of work, except for planning purposes.

This drawing is the copyright of
TOTAL LOFT CONVERSIONS
and may not be copied, altered or reproduced in any way without written authority.

TOTAL LOFT CONVERSIONS
94 The Martlets
RUSTINGTON
WEST SUSSEX
BN16 2UF
Telephone
01903 377002

PROPOSED FLOOR PLANS, ELEVATIONS & ROOF PLAN
31 Graham Road
Worthing
West Sussex
BN11 1TL

CLIENT Misra

D	Amended to suit planning	Total		28-11-25
C	Amended to suit planning	Total		14-11-25
B	Amended to suit planning	Total		7-10-25
A	Title amended on north elevation			
	Additional dimensions added	Total		7-8-25
Issue	Details	Drawn	Check	Date

E	Amended to suit planning	Total		10-12-25

SCALE AS SHOWN on A1
DATE 11/03/25
DRAWING NUMBER GR/02