Scale:1:100

292- Goring Road
Goring-by-Sea
Worthing BN12 4PE

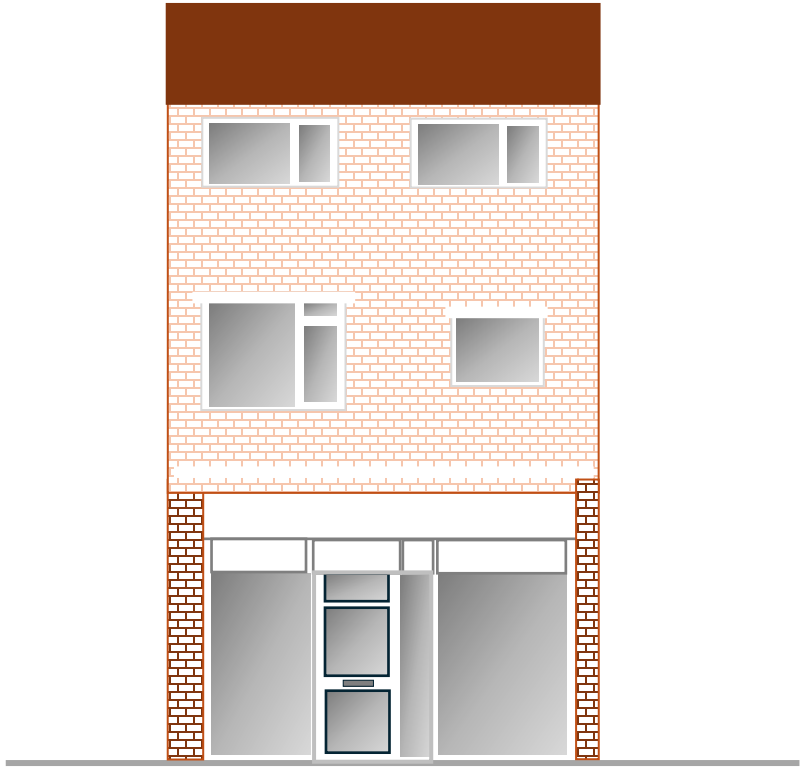

Proposed front elevation

ARCco2000@gmail.com

| | |
|---|---|
| Project :Proposed Plan | |
| 292- Goring Road<br>Worthing BN12 4PE | |
| Drawings :<br>Front Elevation | |
| Date : July 25 | |
| Drawing No:<br>Ja 6/25 | Scale:<br>1:100 |