


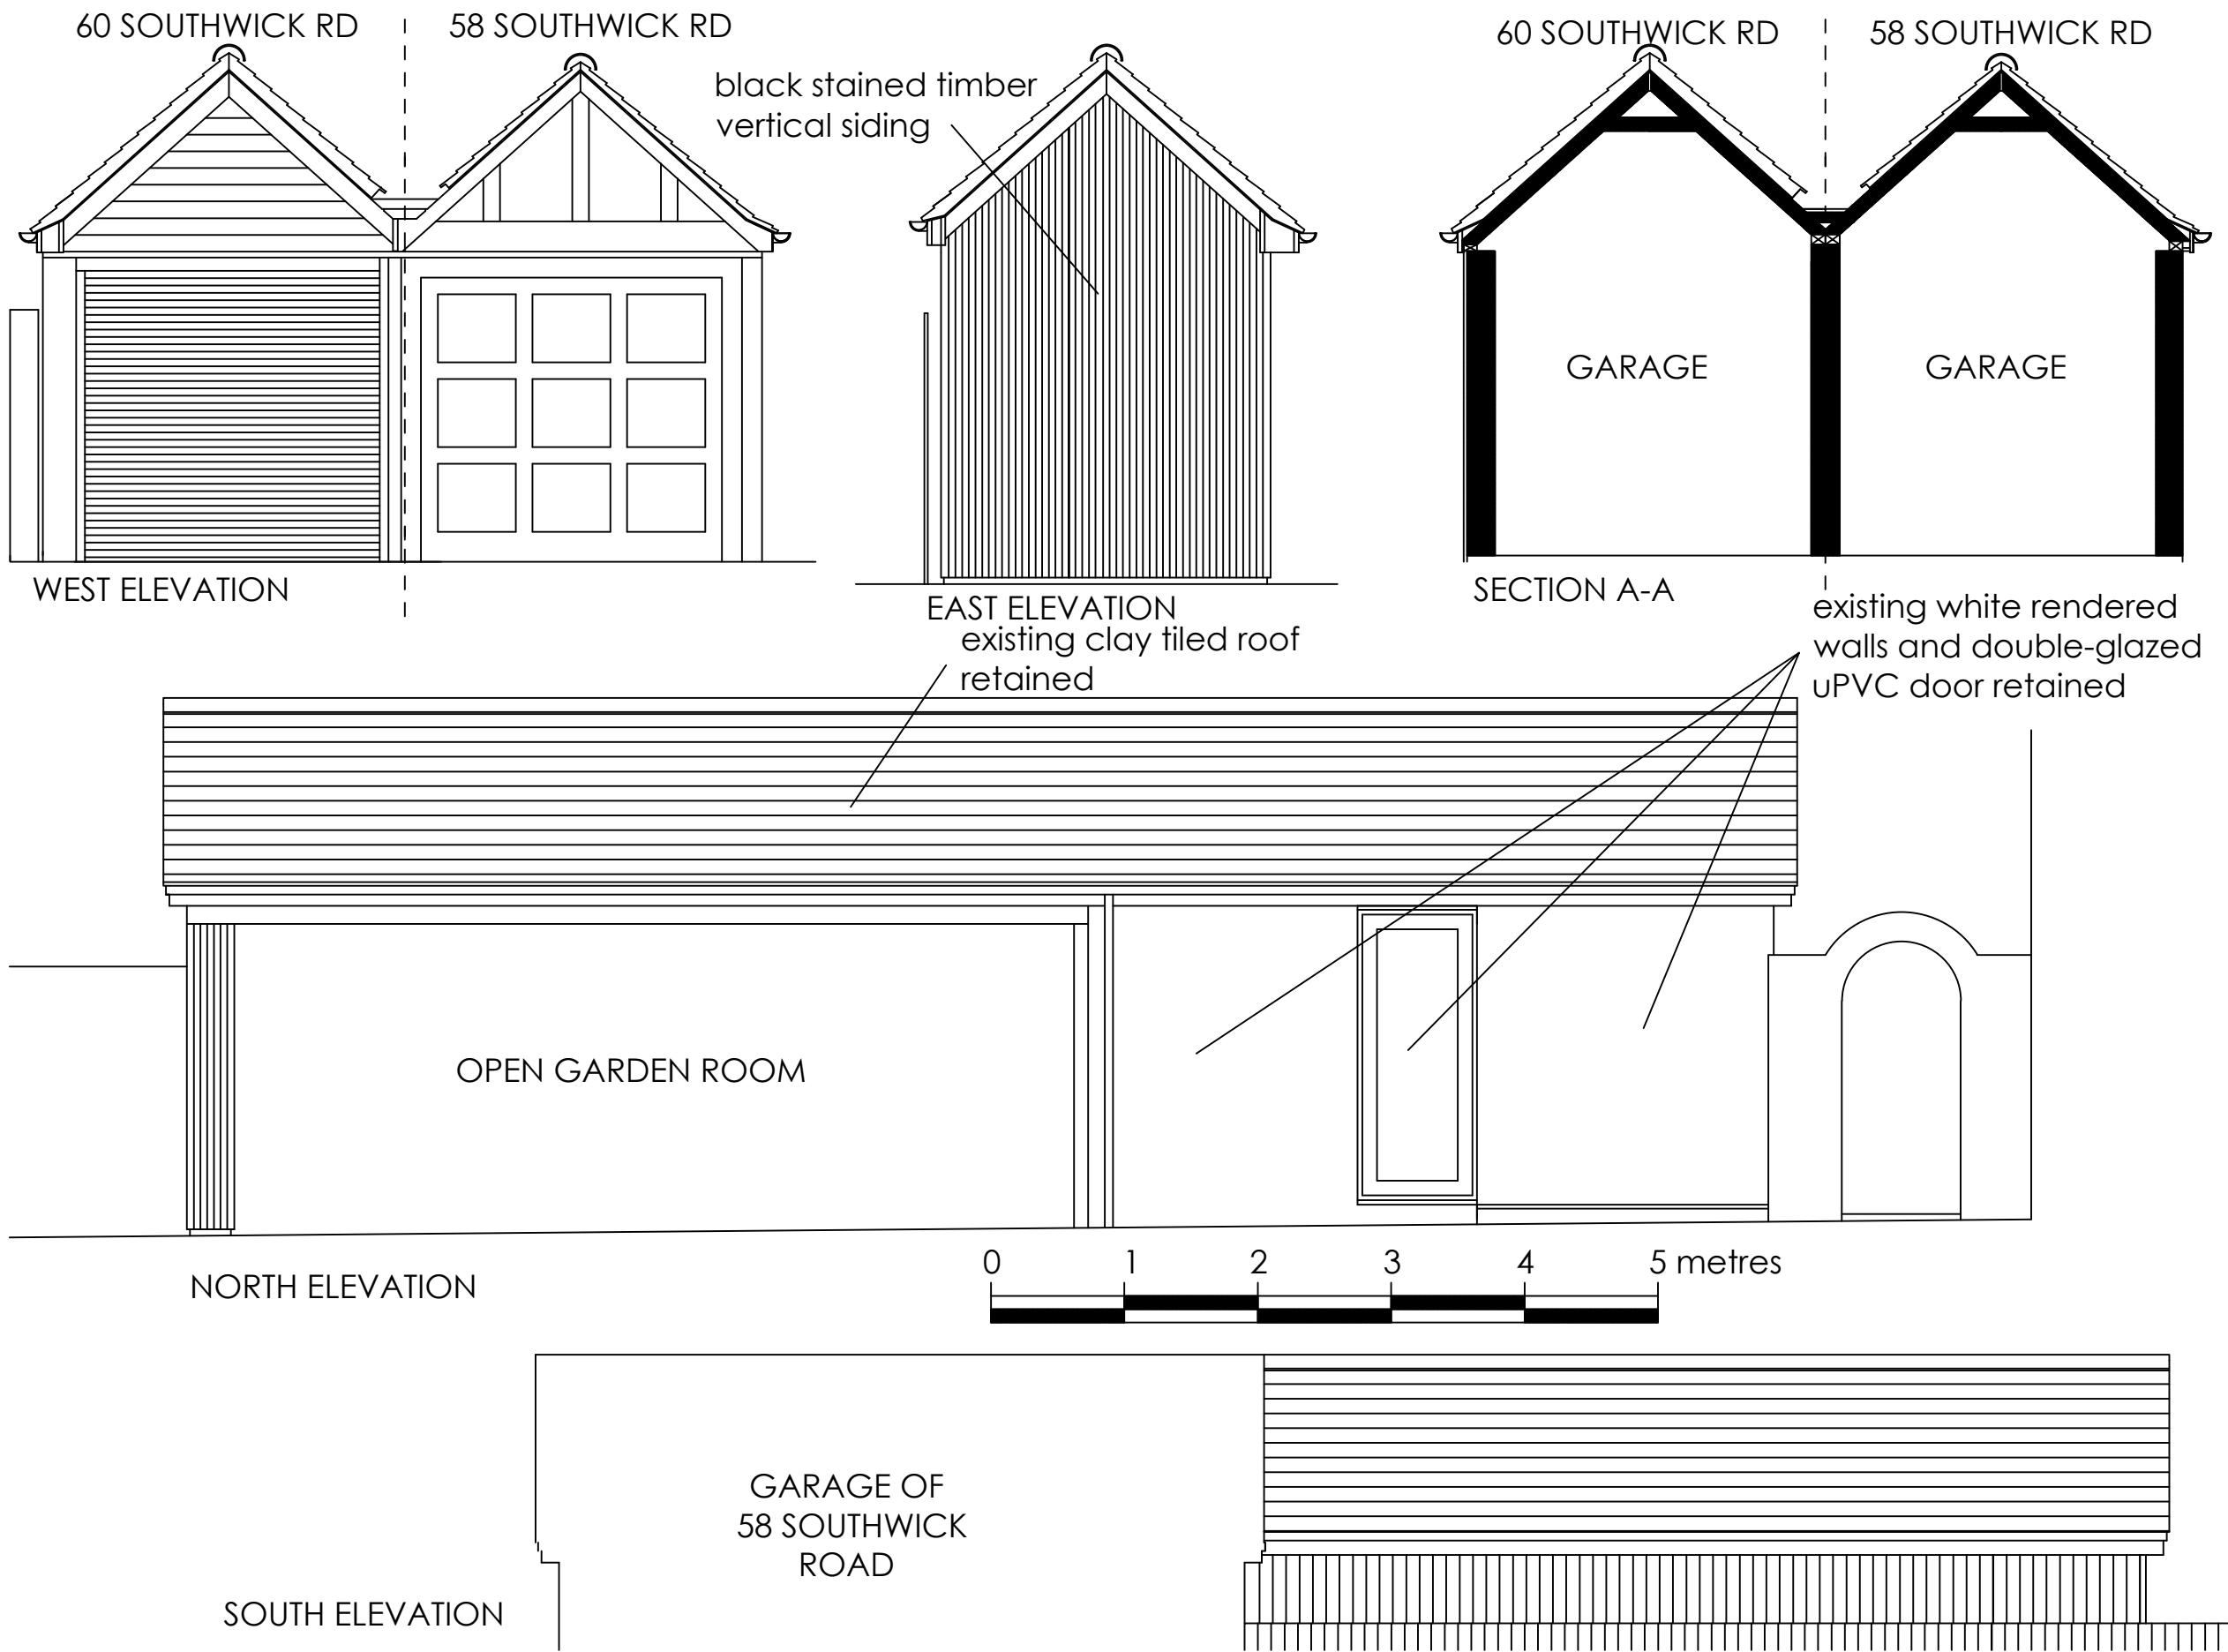

SECTION AND ELEVATIONS AS EXISTING
SCALE 1:50 @A3

REV:	DESCRIPTION:	BY:	DATE:
STATUS: Site Survey			

Smiley Jim Ltd
5 Underwood Rise
Tunbridge Wells, Kent, TN2 5RY
07873 522110
paul@smileyjim.co.uk

CLIENT: David and Karen Manson

ARCHITECT: Paul Avis

SITE: 60 Southwick Street
Southwick, BR42 4TJ

TITLE: Existing Elevations and Section

SCALE AT A3:	DATE:	DRAWN:	CHECKED:
1:50	31/10/25	PJA	PJA
PROJECT NO:	DRAWING NO:	REVISION:	
D01	S02	a	