




BLOCK PLAN - AS PROPOSED

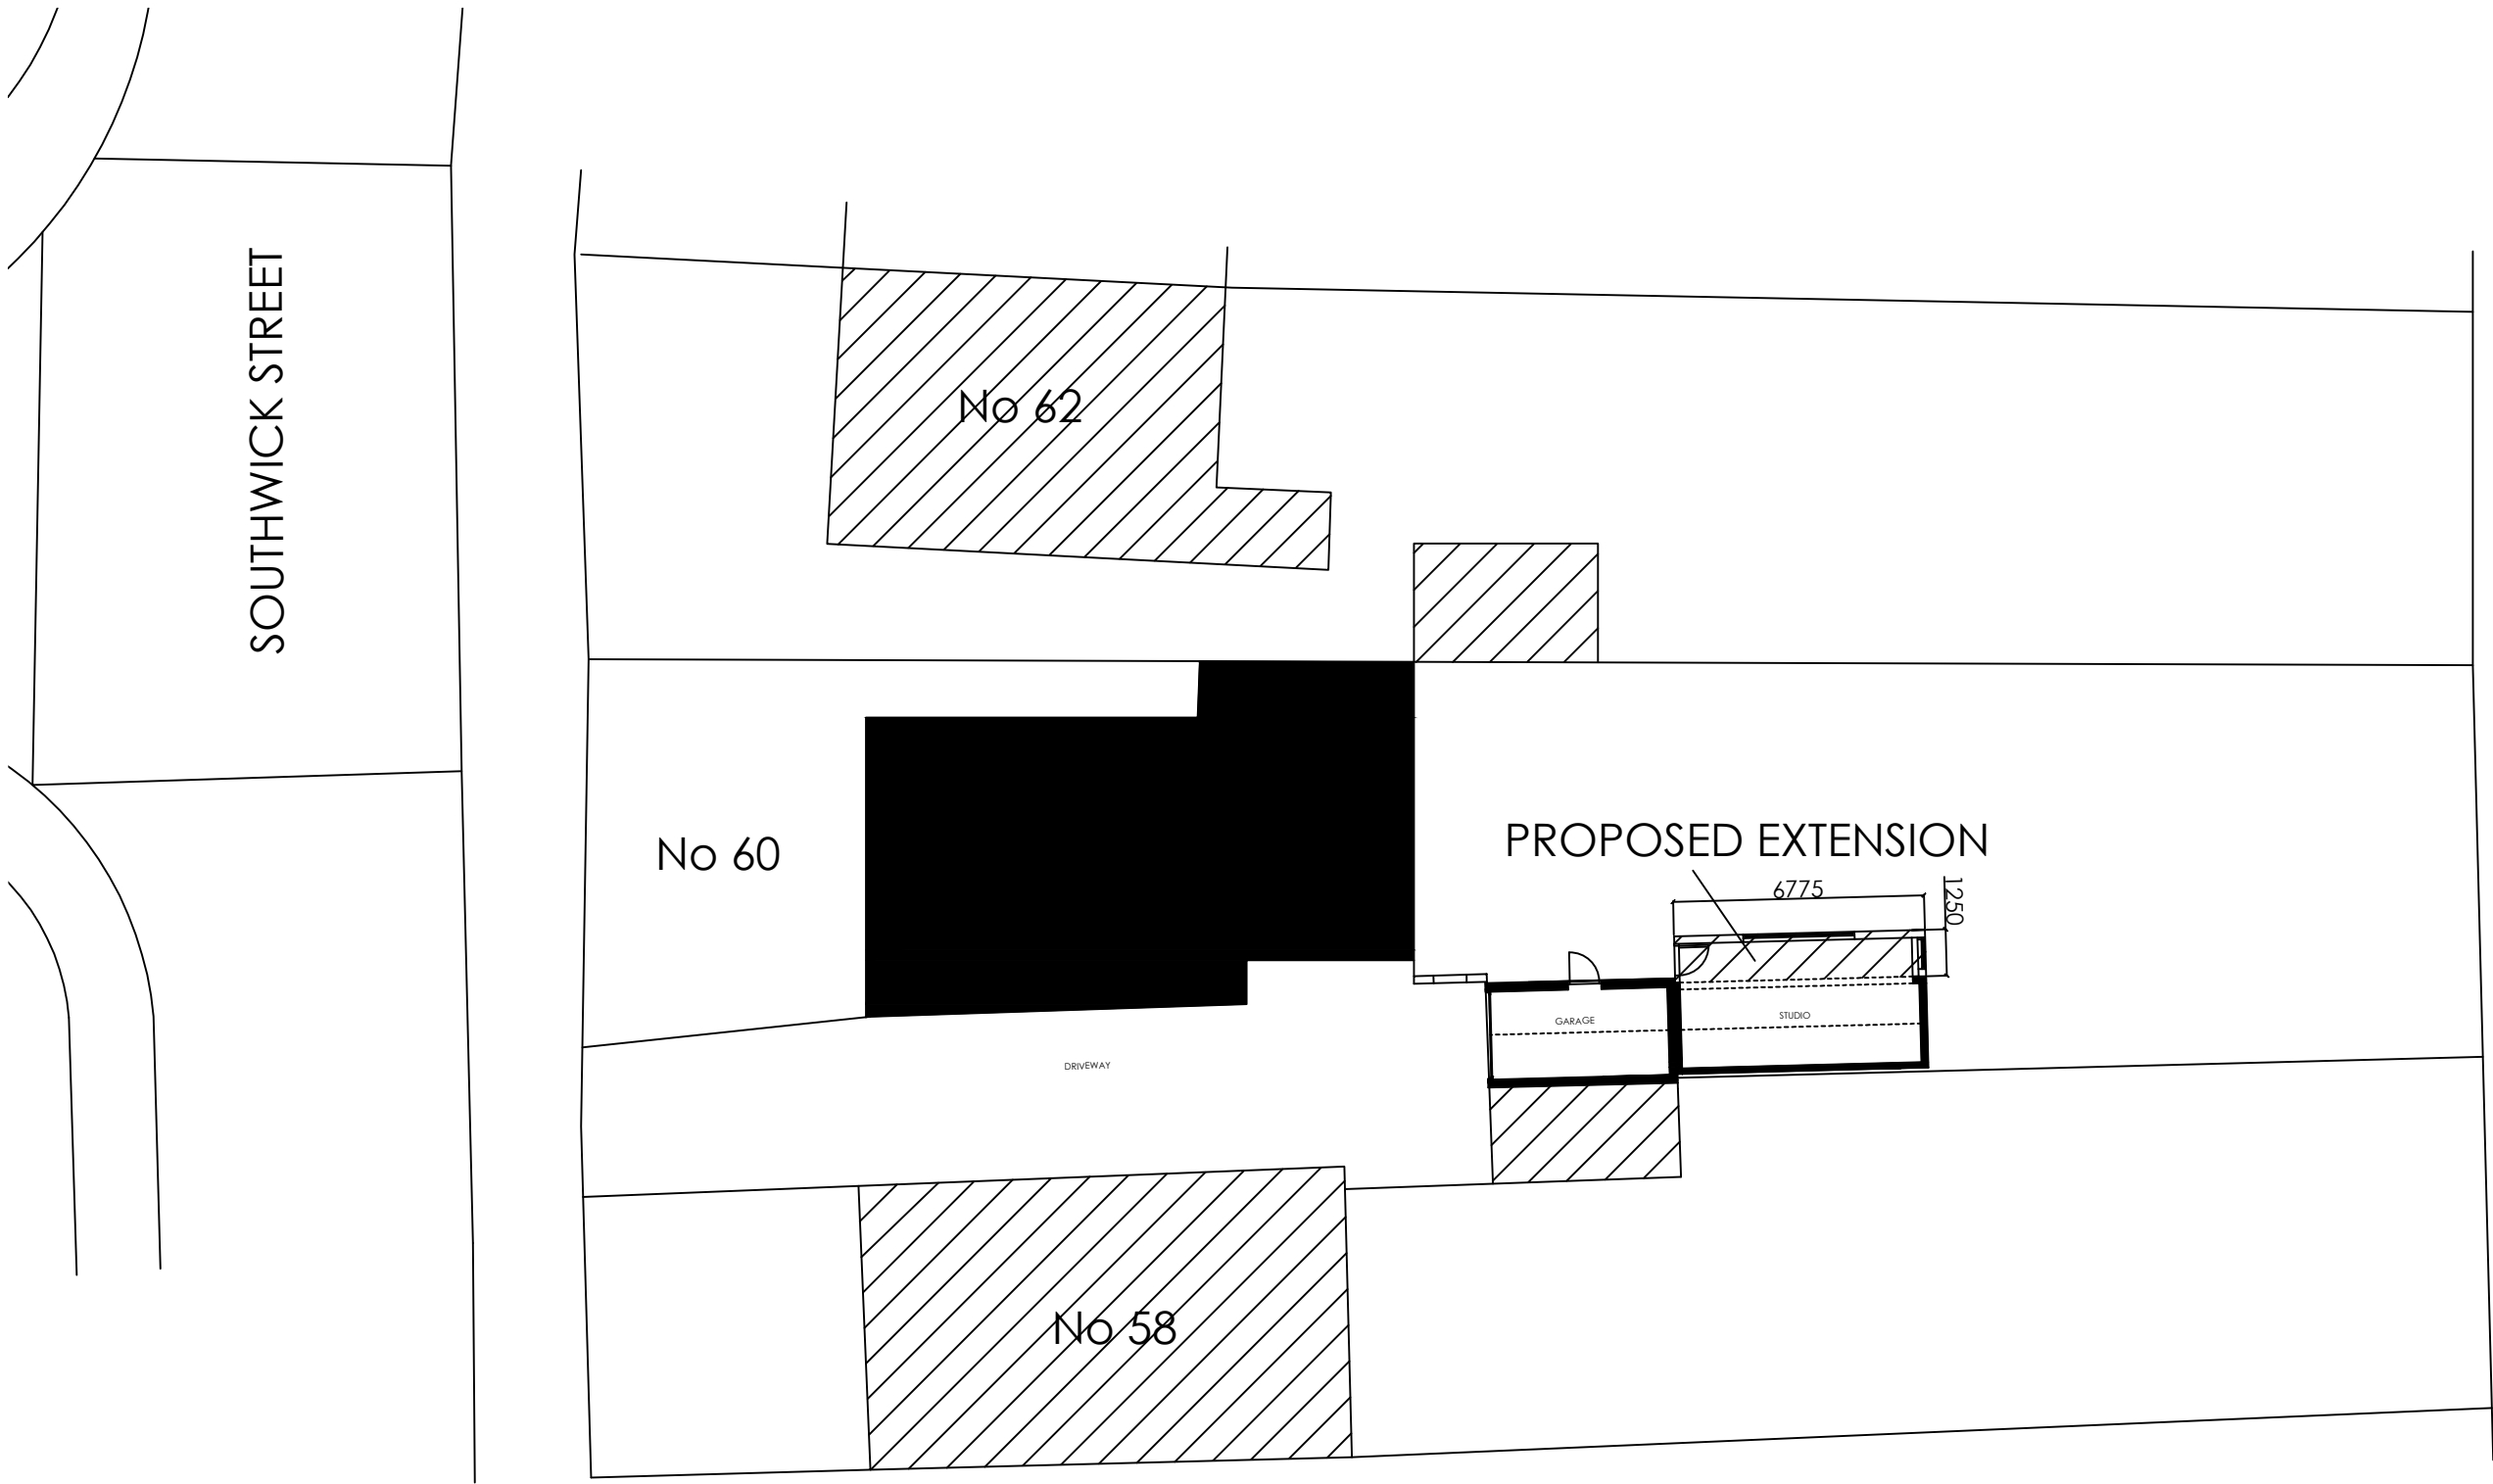

BLOCK PLAN - AS PROPOSED
SCALE 1:200 @A3

REV:	DESCRIPTION:	BY:	DATE:
STATUS: Planning			

Smiley Jim Ltd
5 Underwood Rise
Tunbridge Wells, Kent, TN2 5RY
07873 522110
paul@smileyjim.co.uk

CLIENT: David and Karen Manson

ARCHITECT: Paul Avis

SITE: 60 Southwick Street
Southwick, BR42 4TJ

TITLE: Proposed Block Plan

SCALE AT A3: 1:200	DATE: 13/11/25	DRAWN: PJA	CHECKED: PJA
PROJECT NO: D01	DRAWING NO: P03	REVISION:	