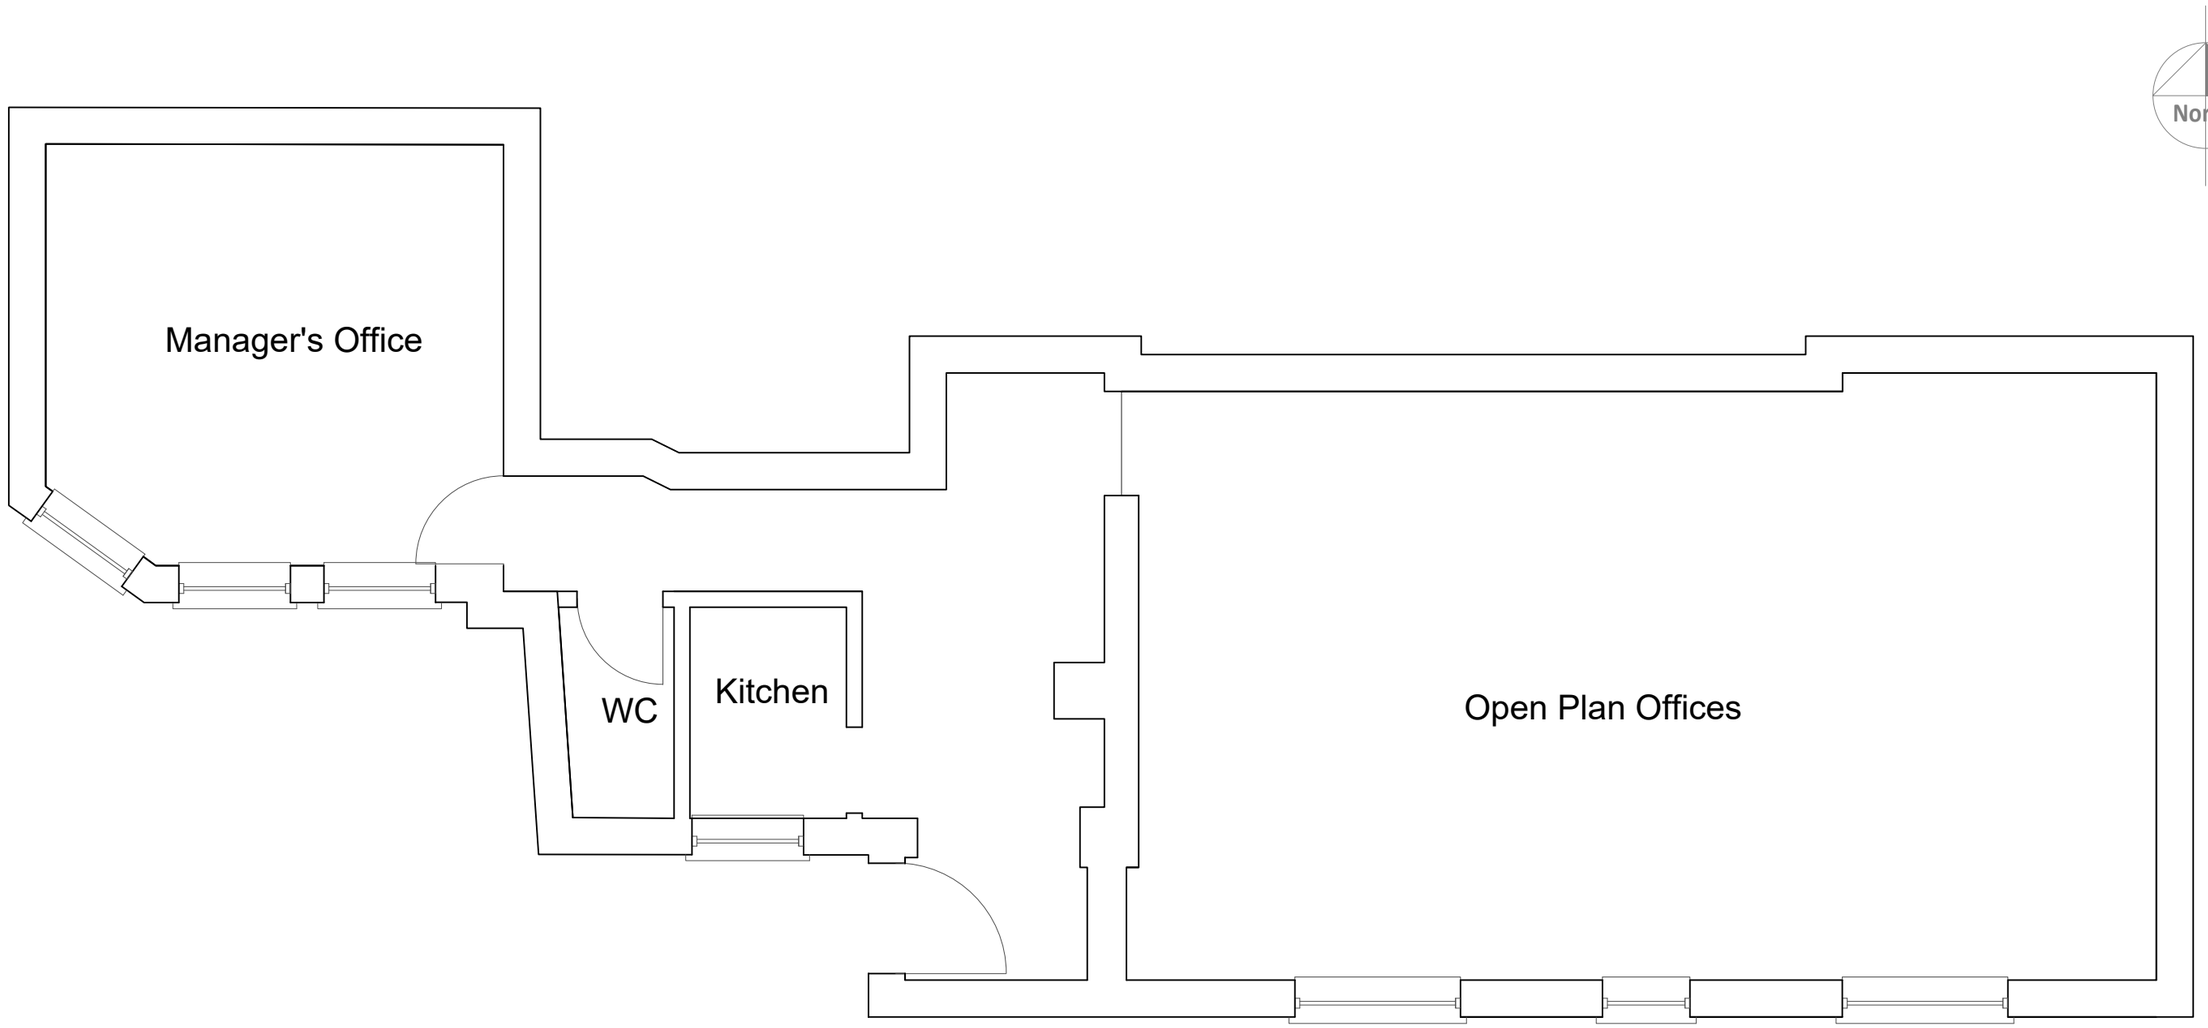

Existing Lower Ground Floor Plan

0m 10m 20m 30m 40m 50m

PLANNING

REV	DATE	DESCRIPTION

ACCEL CONSULTING LTD
Construction Consultants
20 Southwick Street
Southwick
BN42 4TB
Tel. 01273 934 920

CLIENT
Gavin Chatfield

PROJECT
Existing Lower Ground Floor Plan

DRAWING TITLE
1 Riverside, Southwick, West Sussex, BN42 4AW

SCALE	DATE	REVISION
1:50@A3	27 May 2021	-
PROJECT No.	DRAWING No.	Approved By
1900	003	-