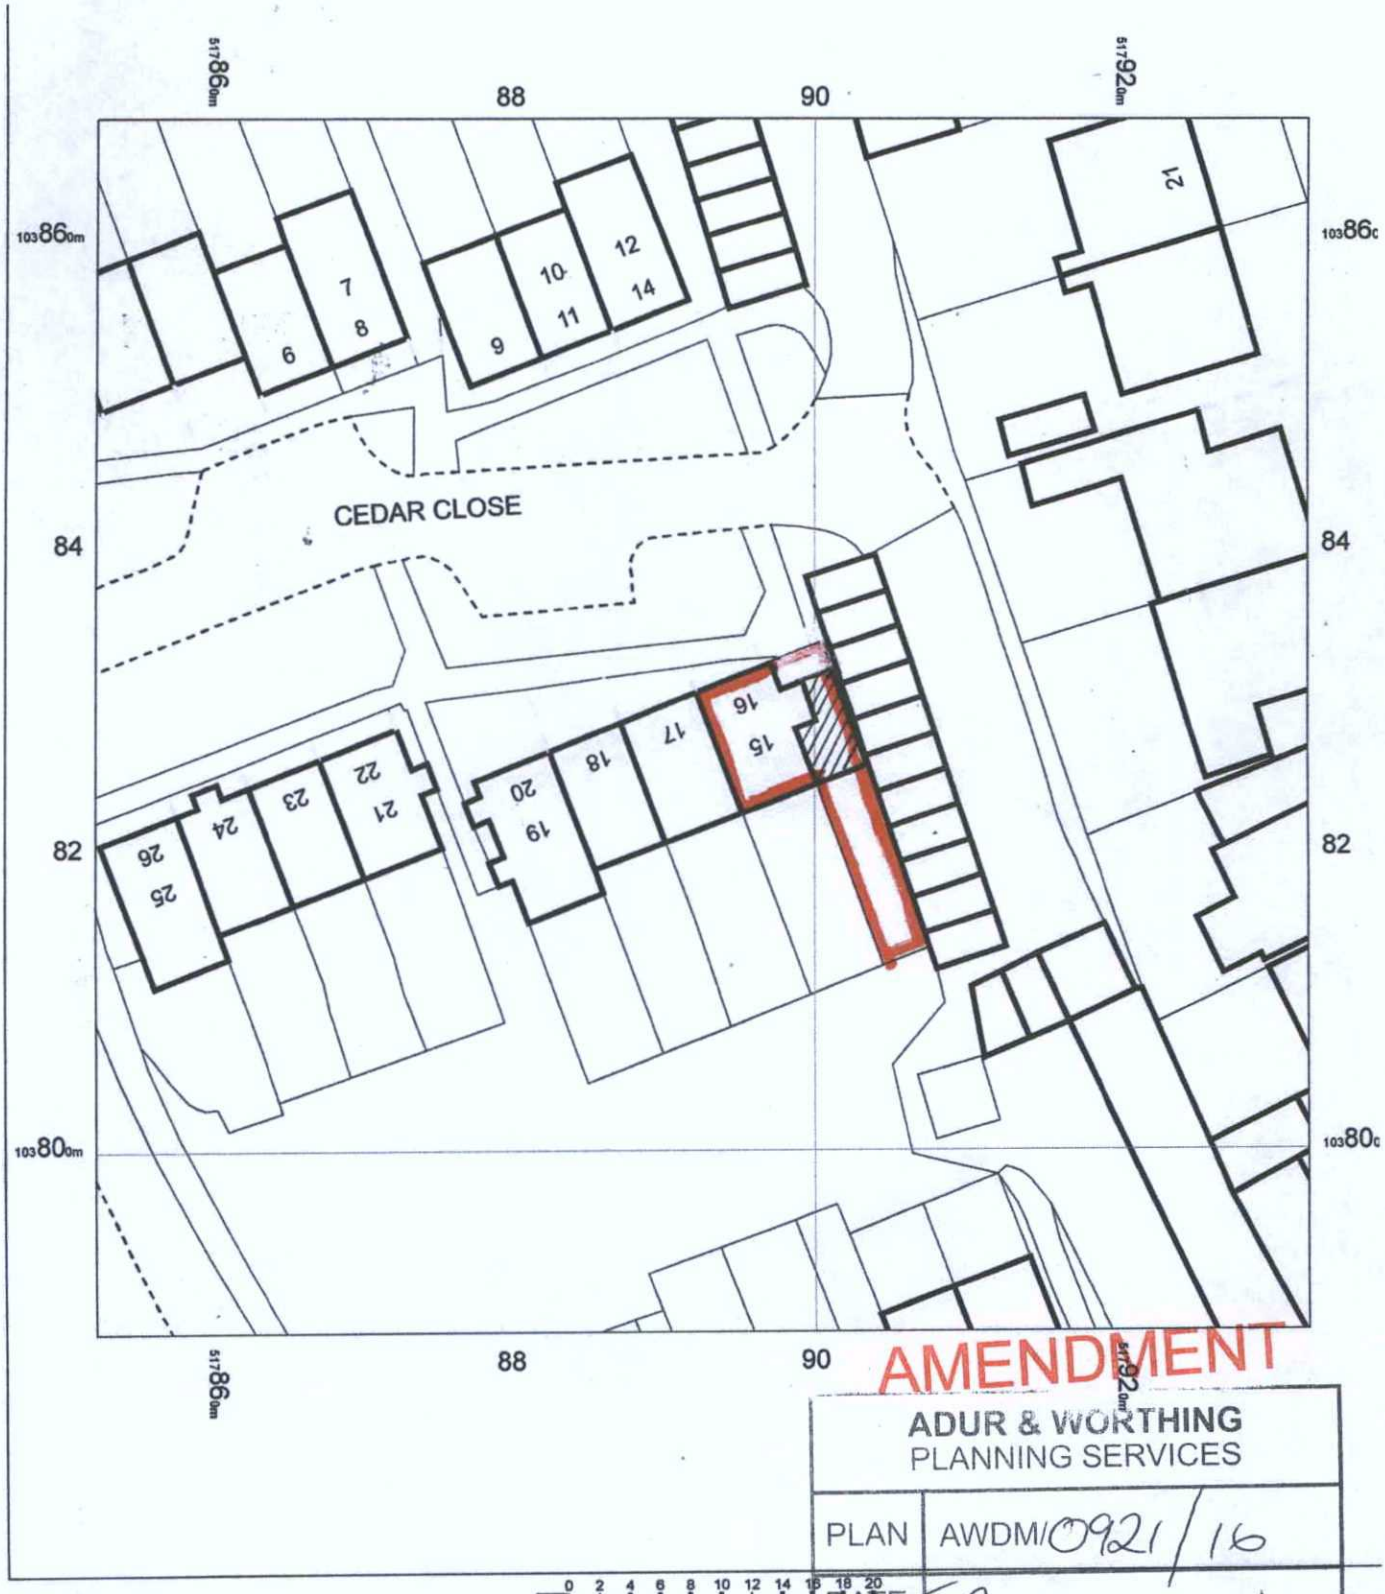


AMENDMENT

ADUR & WORTHING
PLANNING SERVICES

PLAN	AWDM/0921/16
DATE VALID	Rec 26/7/16

N

15 Cedar Close
Lancing
BN15 8PY

2060/3
Rev 1

OS MasterMap 1250/2500/10000 scale
24 May 2016, ID: MDP-00531267
www.mapdataportal.co.uk

1:500 scale print at A4, Centre: 517893 E, 103828 N

©Crown Copyright and database rights 2016 OS 100019980

Data

MAPS@ Awortt
SURVEY CONSULTANT