



VISUAL SCALE 1:100 @ A2

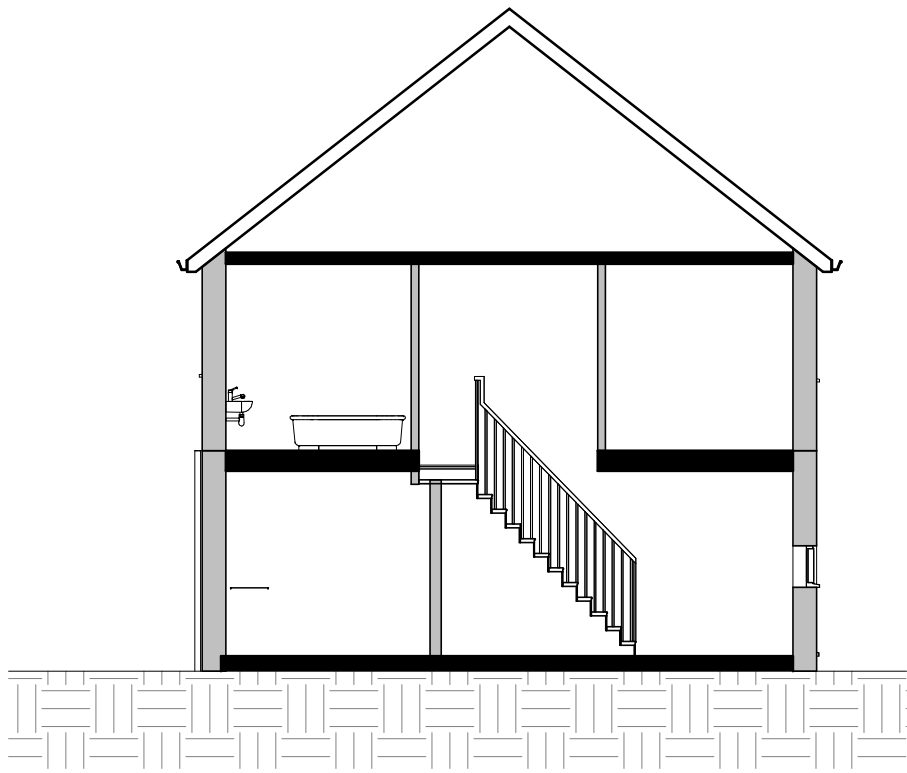

1 EXISTING SECTION A
1 : 100

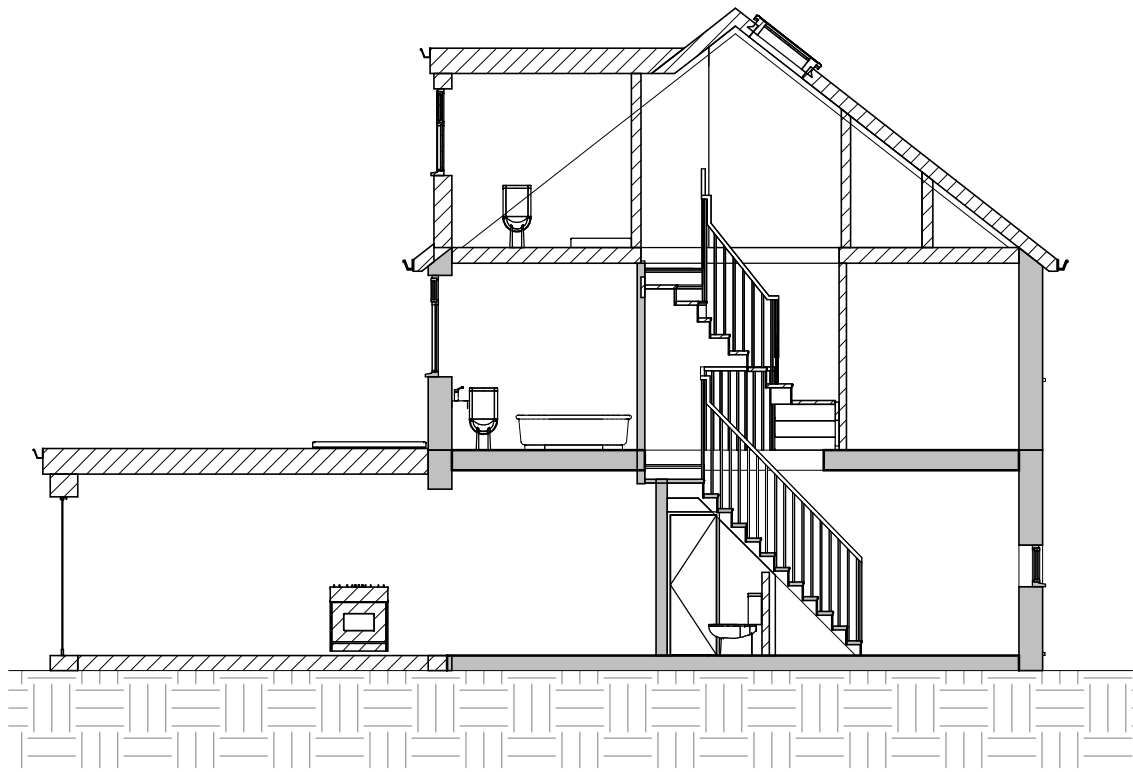

2 PROPOSED SECTION A
1 : 100

Rev	Description	Date



info@kronadesign.co.uk
kronadesign.co.uk
01903 256150

PROJECT

Rear Extension &
Loft Conversion

ADDRESS

37 Mardale Road
Worthing

TITLE

Existing & Proposed
Sections

CLIENT

Paul Minott

DRAWN

JLB

STATUS

Design

DATE

14/04/26

SCALE (@ A2)

1 : 100

PROJECT NUMBER

KD.1883

DRAWING NUMBER

A.300

REV

© KRONA DESIGN