

10 metres @ 1:100 on A3


1 metre @ 1:100 on A3

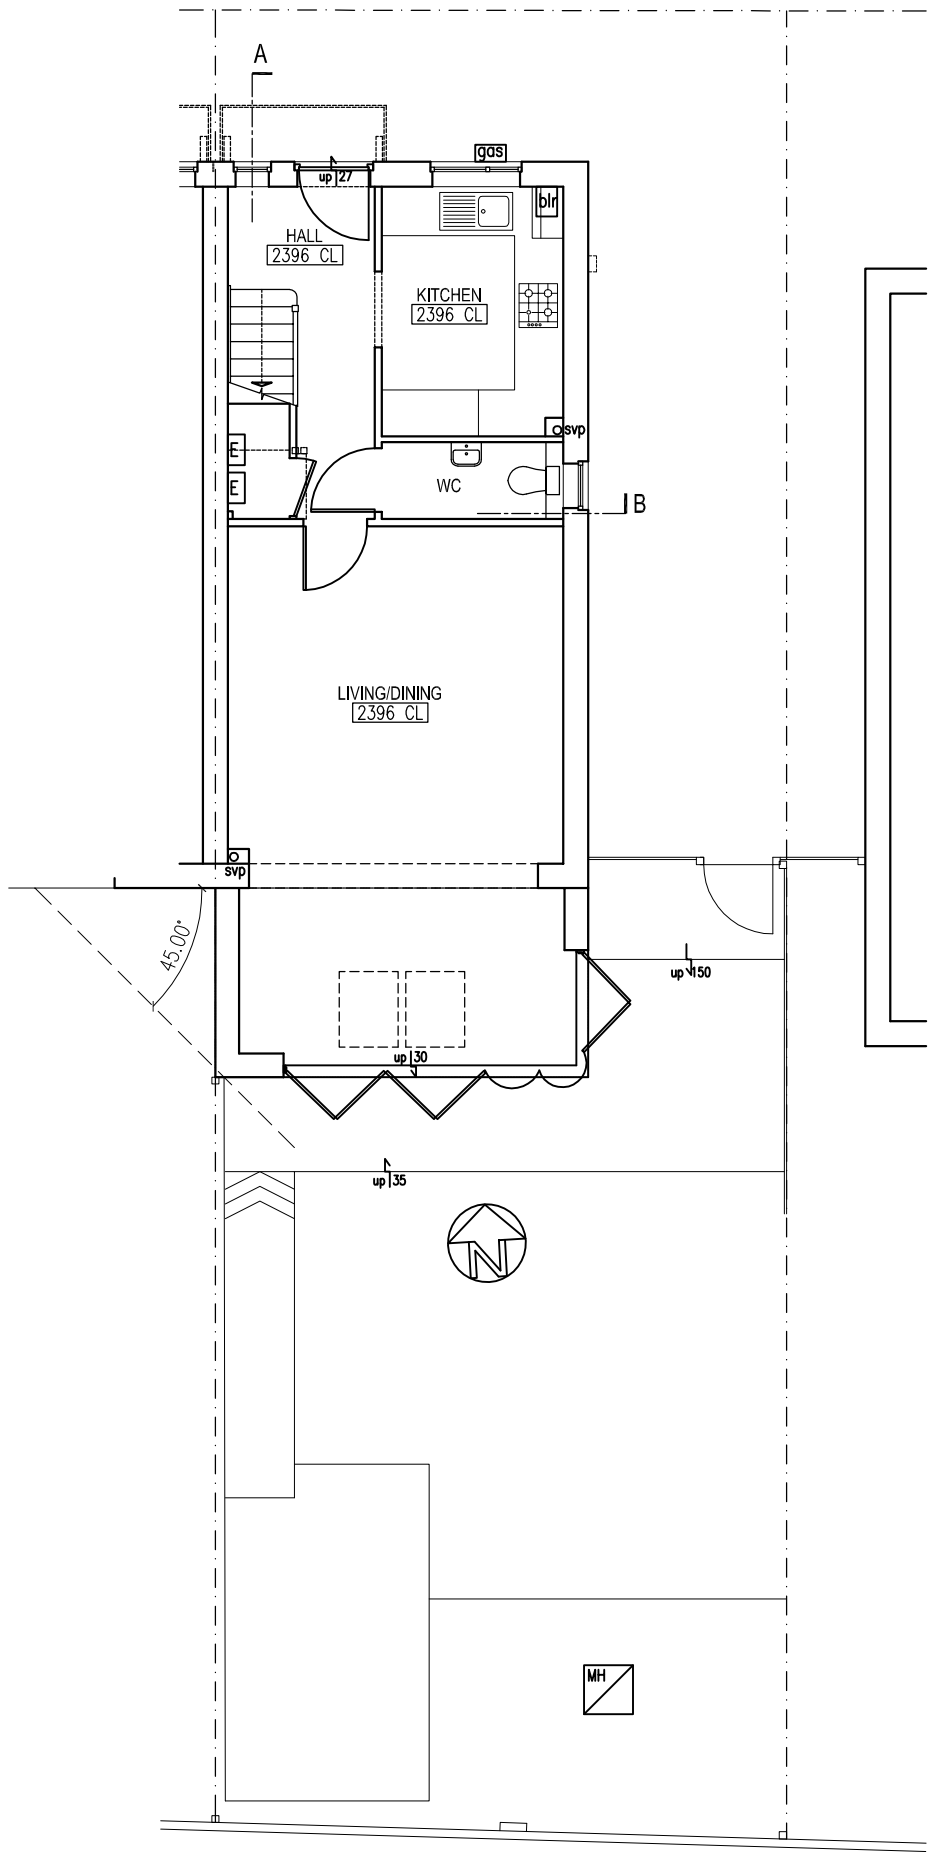


GROUND FLOOR PLAN

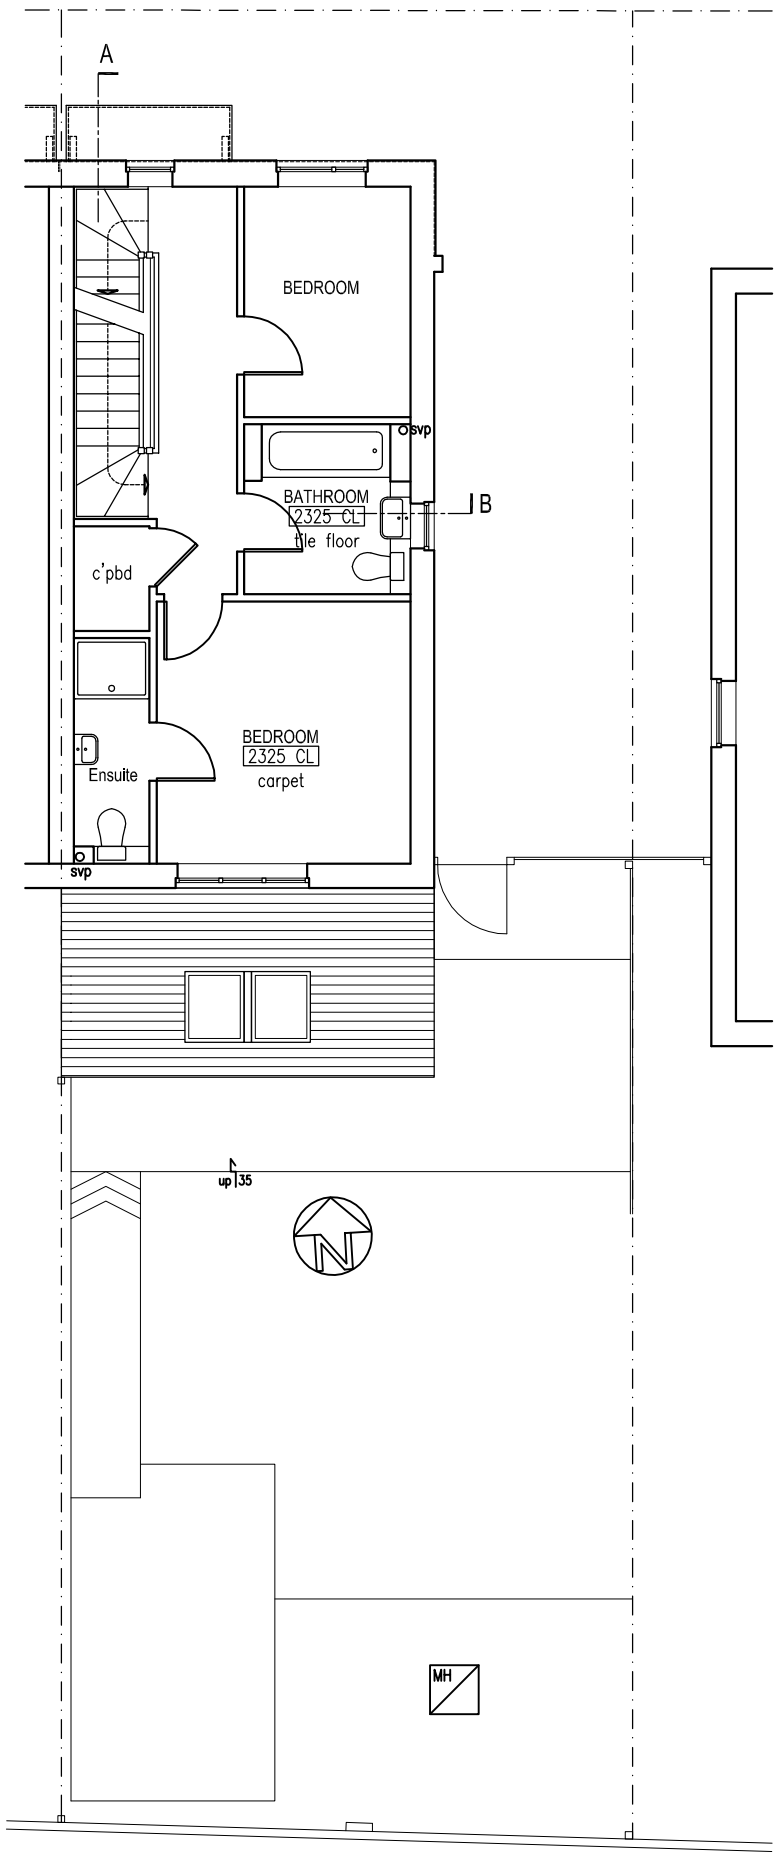

FIRST FLOOR PLAN

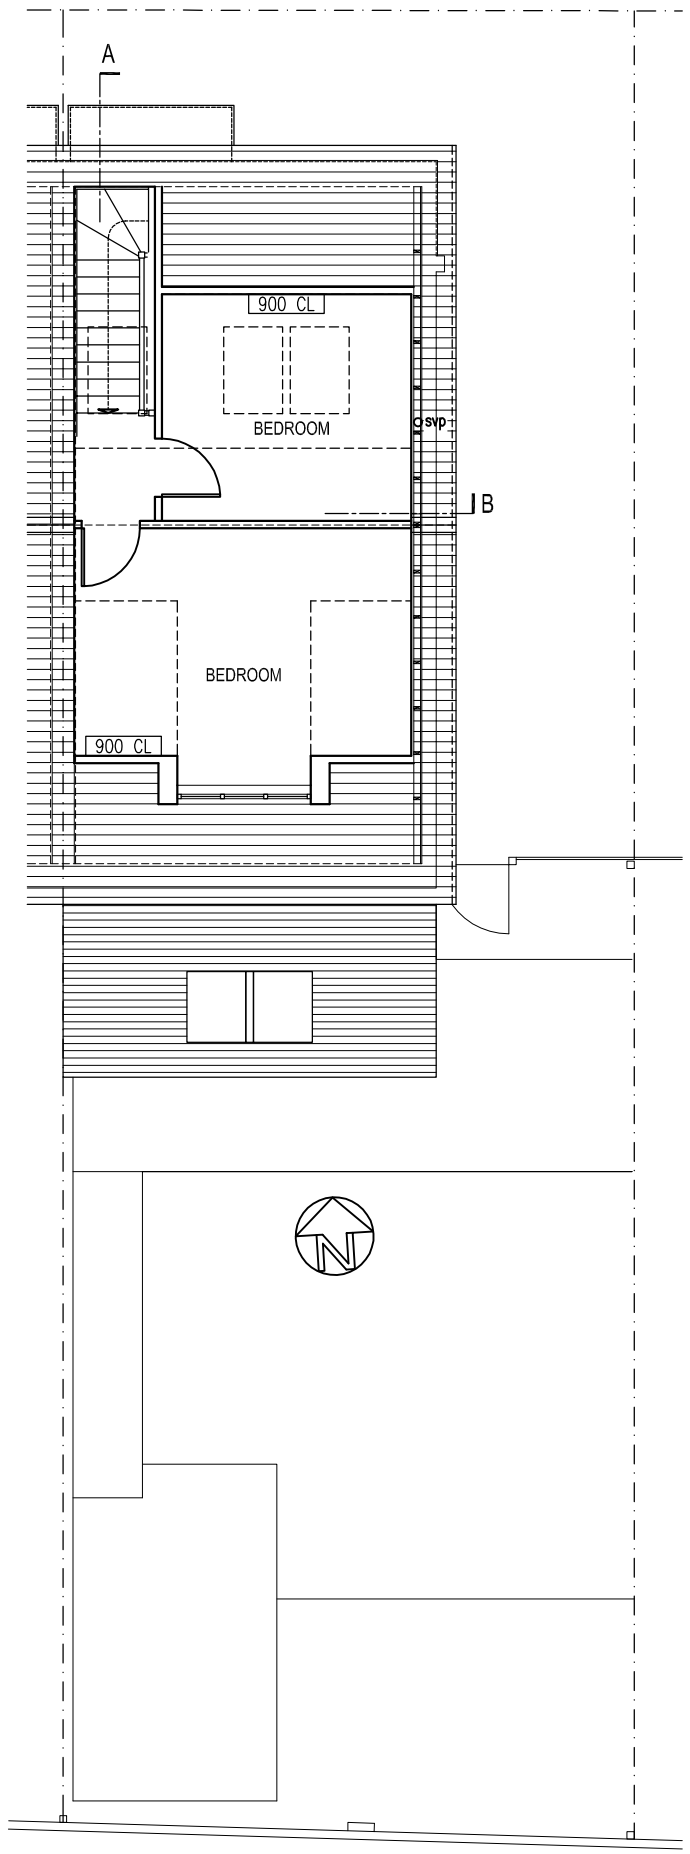

SECOND FLOOR PLAN

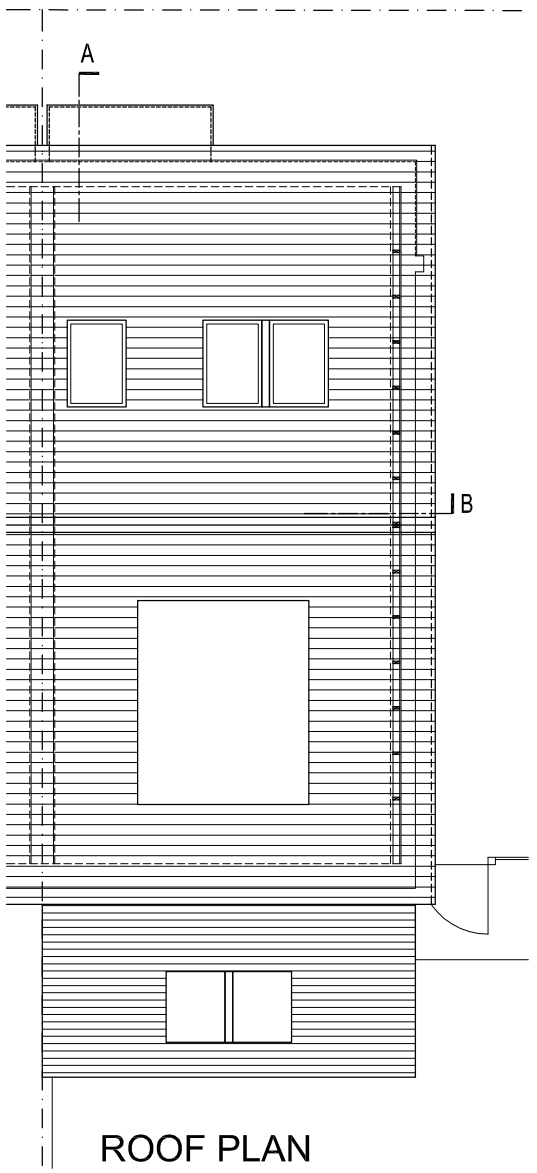

ROOF PLAN

rev.	date

These drawings should be approved by Local Authority Building Control or other appropriate checking Authority prior to commencement of the work.

No dimensions to be scaled from this drawing.
All dimensions to be checked on site.
This drawing is copyright.

client
Josh Roberts & Melissa Johnson

project
53 Longshore Drive
Shoreham-by-Sea

drawing
Proposed Plans

scale 1:100@A3 date 22.11.2021

drawn CH

9 Kenton Road
Hove, East Sussex
BN3 4PG
tel: 01273 298217
fax: 01273 298217
e-mail: info@clairehaigharchitects.co.uk

Claire Haigh
Associates Ltd

rev.

CH 1108 /004