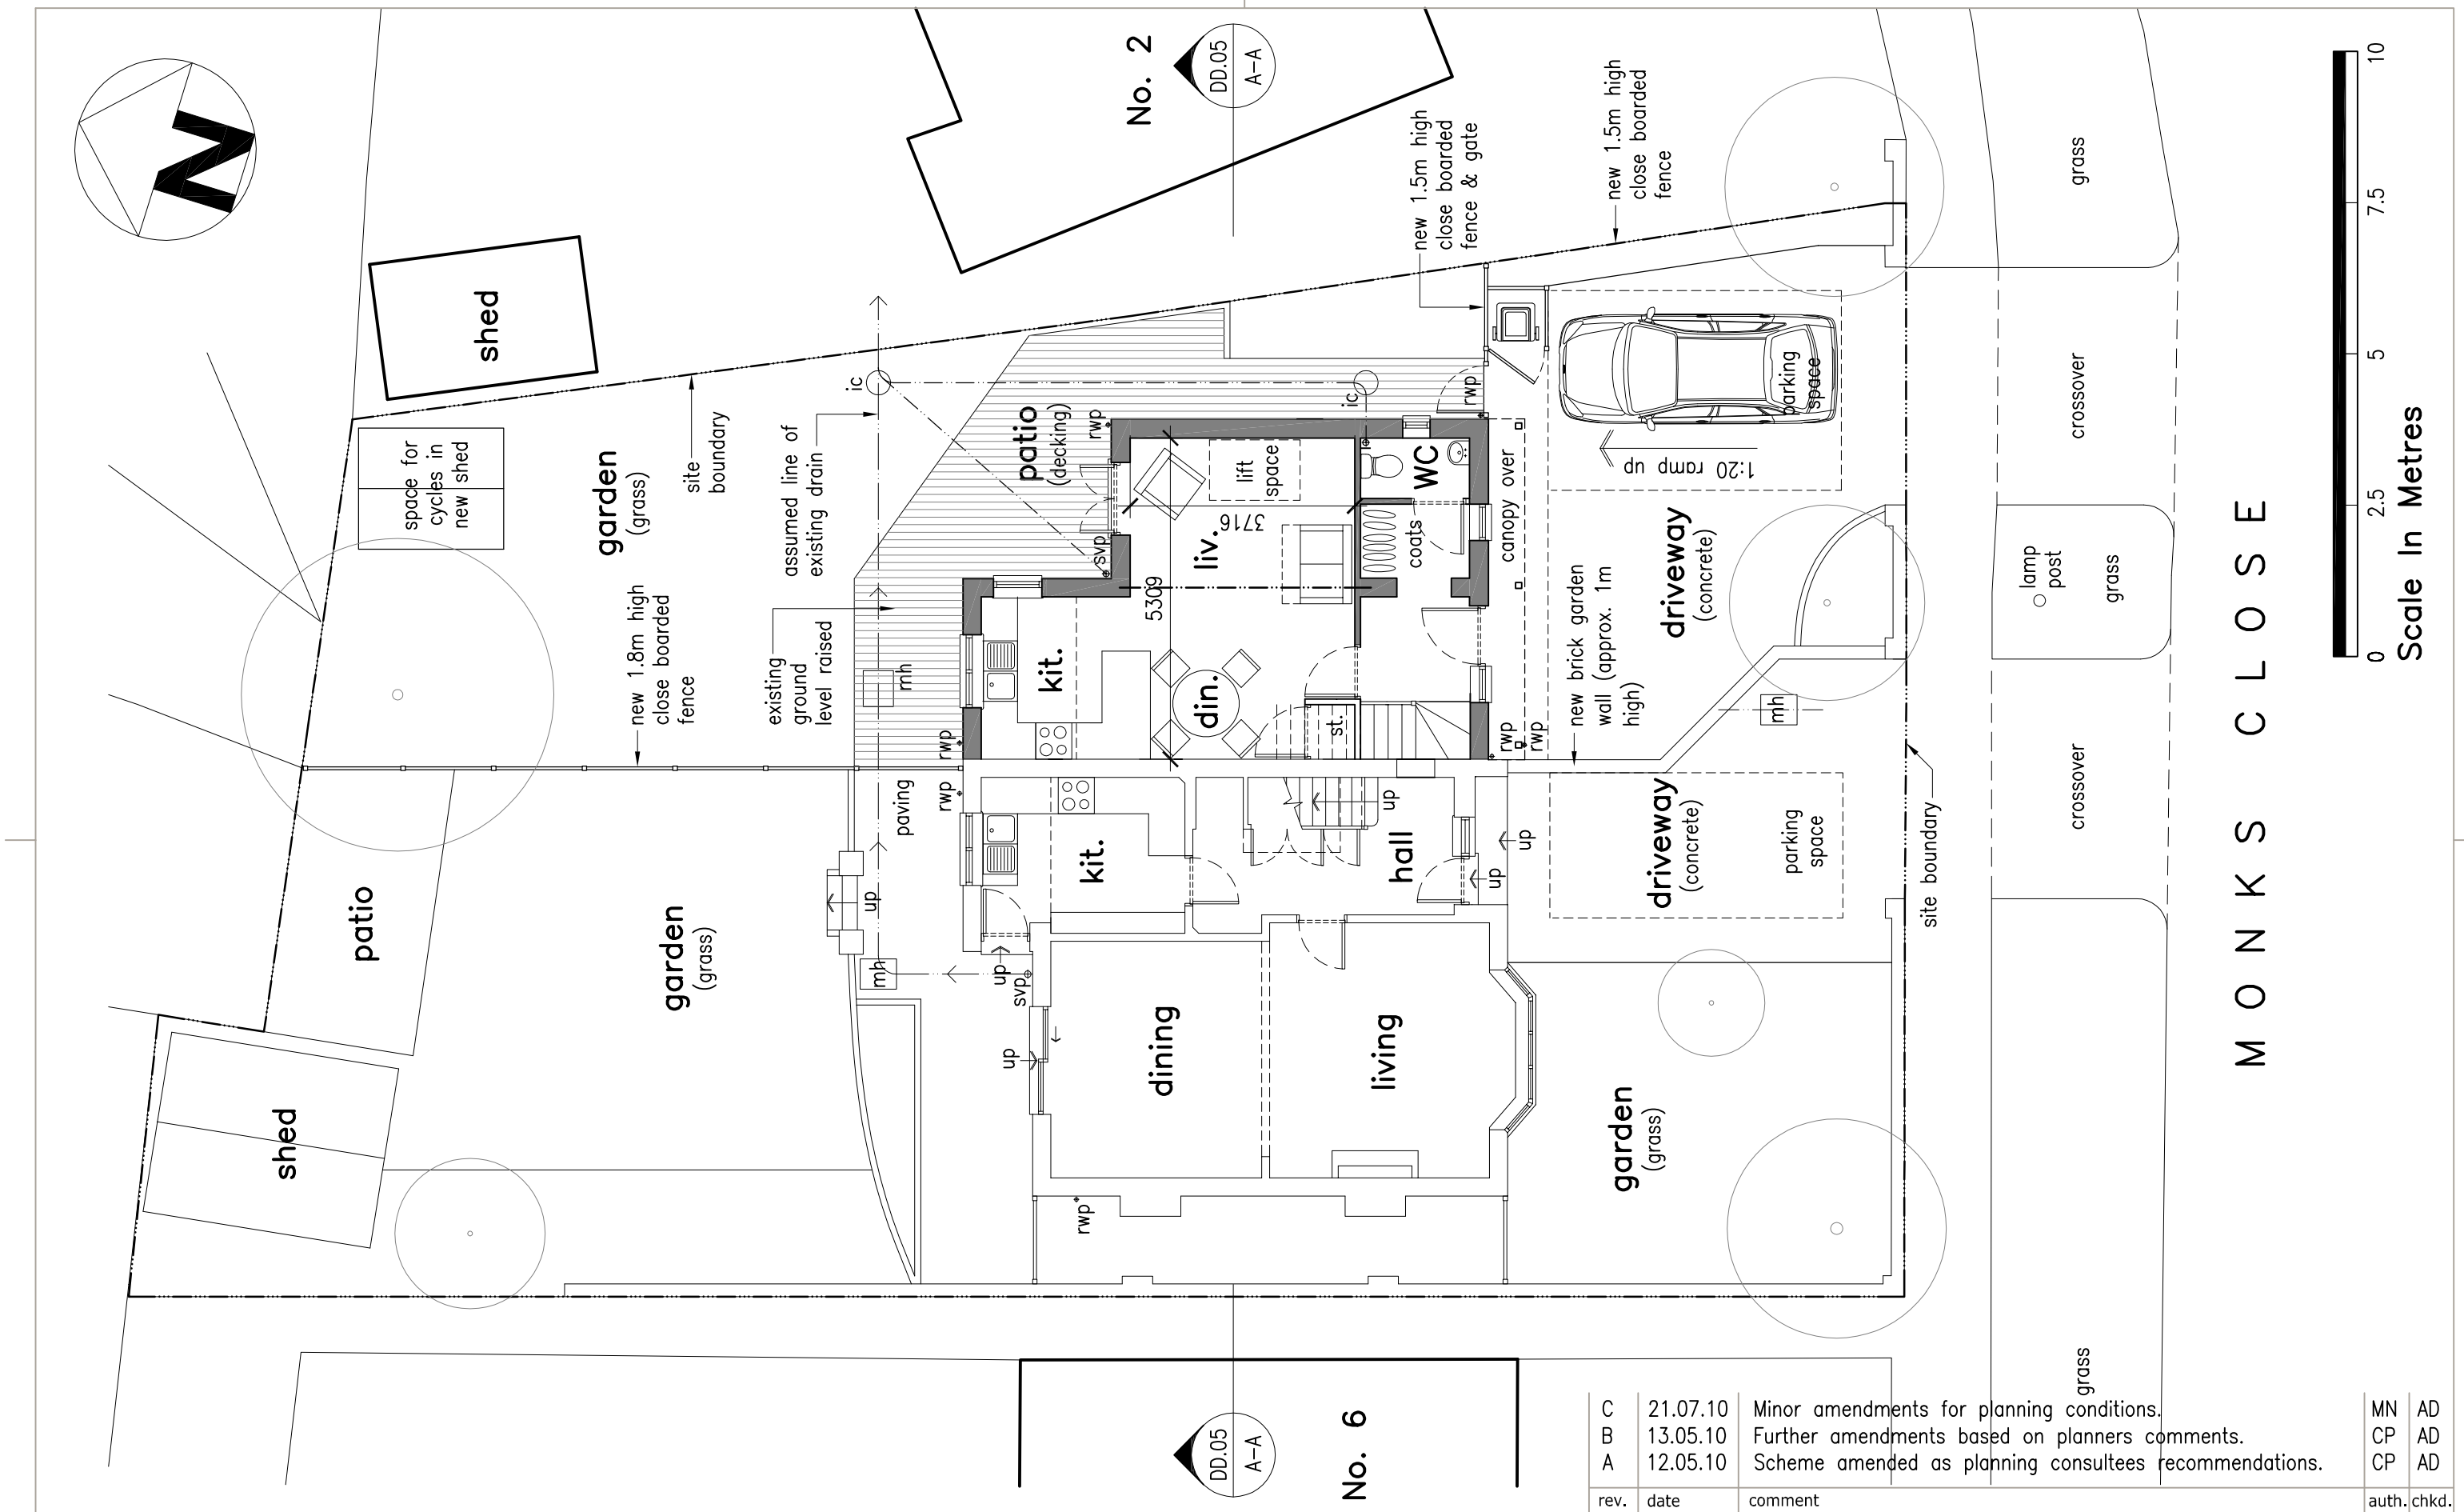


rev.	date	comment	auth.	chkd.
C	21.07.10	Minor amendments for planning conditions.	MN	AD
B	13.05.10	Further amendments based on planners comments.	CP	AD
A	12.05.10	Scheme amended as planning consultees recommendations.	CP	AD

Deacon and Richardson ARCHITECTS

Deacon and Richardson Architects
email: design@deaconandrichardson.co.uk
web: www.deaconandrichardson.co.uk
tel: 01273 888080
fax: 01273 888060
88 upper lewes road
Brighton
East Sussex
BN2 3FF

Do not scale off drawing
Check all dimensions on site before work is commenced
All goods materials workmanship to conform with current building regulations BSS and COP
© Copyright Deacon and Richardson

client/job: N. Chapman, 4 Monks Close, Lancing

drawn	checked	work stage
MN	AD	D

date: Jan 10

scale/sheet size: 1:100@A3

drawing title: Proposed Ground Floor & Site Plan PLANNING

drawing number: 3268.PL.02

revision: C