REF: ADC/0195/10

1 BEACH ROAD BN43 5LJ

REPLACEMENT FENCE ON NORTHERN BOUNDARY : AMENDED PLAN 10/07/2010

ELEVATION : 1 BEACH ROAD GARDEN sc. 1:100

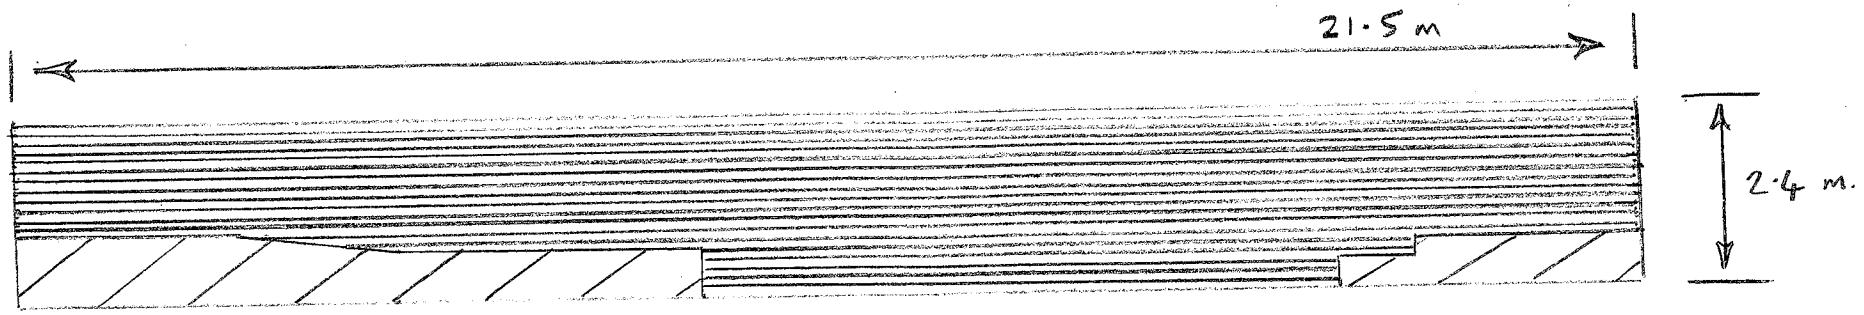

SECTION 1
Sc. 1:50

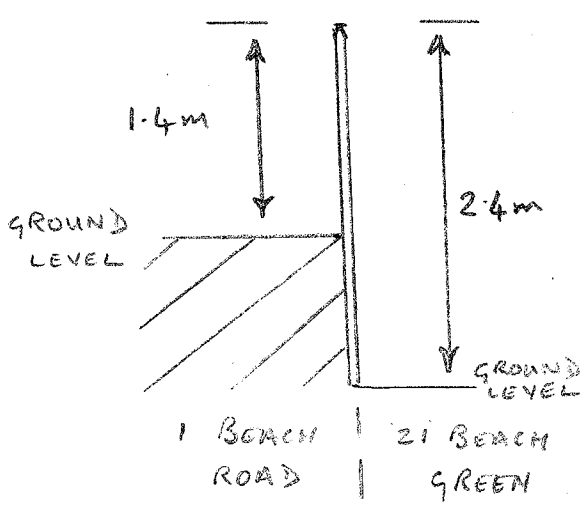

SECTION 2

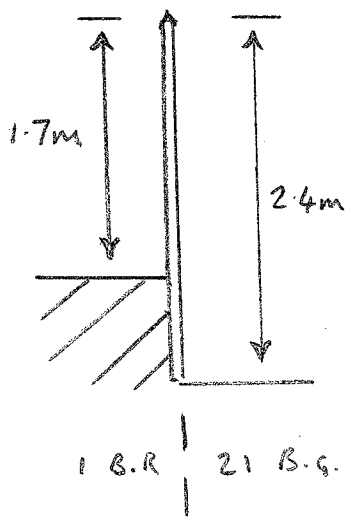

SECTION 3

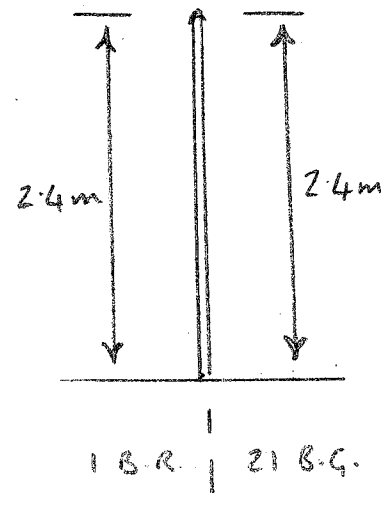

SECTION 4

