



North Elevation

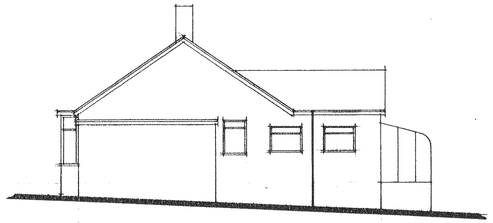


West Elevation

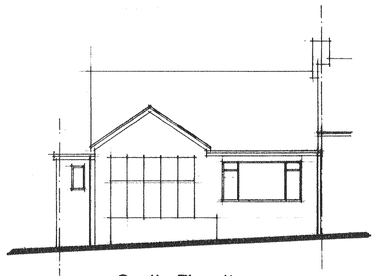


South Elevation


A1 PAPER SIZE SCALE 1:50
1:100

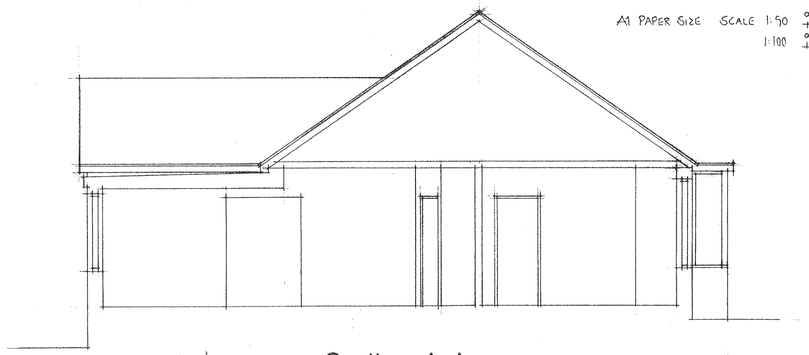

Section A-A

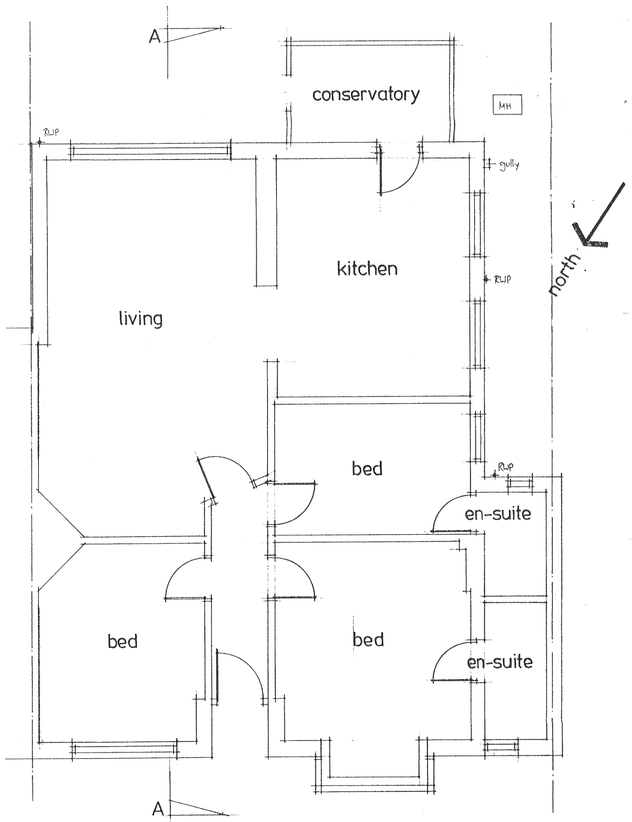

Ground Floor Plan

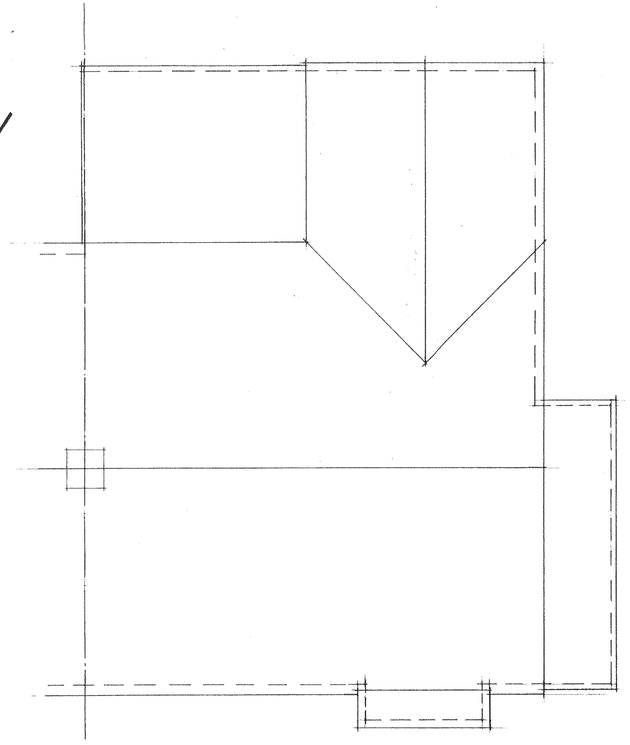

Roof Plan

Received
- 6 JUL 2010

Do not scale from this drawing all dimensions must be checked on site. This drawing is the sole copyright of Insite Planning Ltd.

Insite Planning Ltd
5 Beechwood Avenue
Brighton, East Sussex
BN1 8ED
Tel: 01273 558118

Client:

Job:
13 Mile Oak Road
Southwick

Existing Plans
and Elevations

Date: 8.6.10 **Scale:** 1:50,1:100

Drawing No. 1344/1406