A3 PAPER SIZE

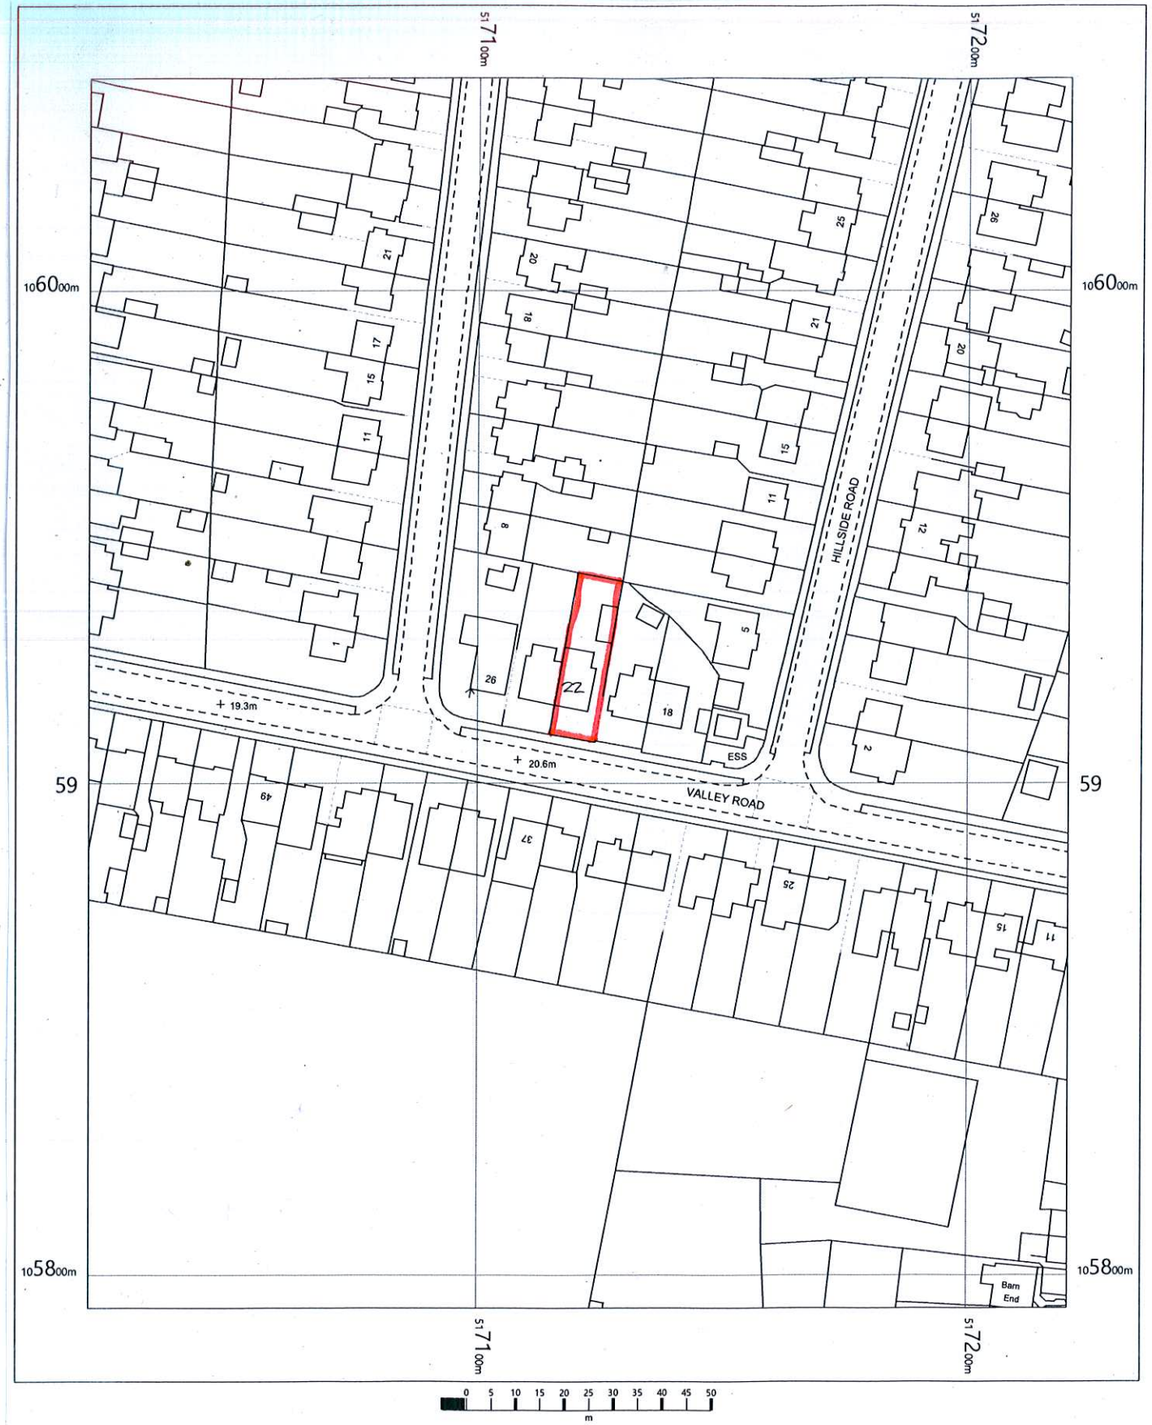



Site Plan 1:500

22, Valley Road
Sompting
West Sussex
BN15 0JS

OS MasterMap 1250/2500/10000 scale
Thursday, August 1, 2019, ID: MDP-00818428
www.mapdataportal.co.uk

1:1250 scale print at A4, Centre: 517121 E, 105918 N

©Crown Copyright Ordnance Survey. Licence no. 100019980

N

MAPS@ Aworth
SURVEY CONSULTANTS

Side Extension:
22 VALLEY ROAD
SOMPTING
WEST SUSSEX BN15 0JS

Paul Trussler
44 Firle Road
Lancing
West Sussex
BN15 0NZ

Drawing No. 219/576/1