

A3 DRAWING (Print actual size)

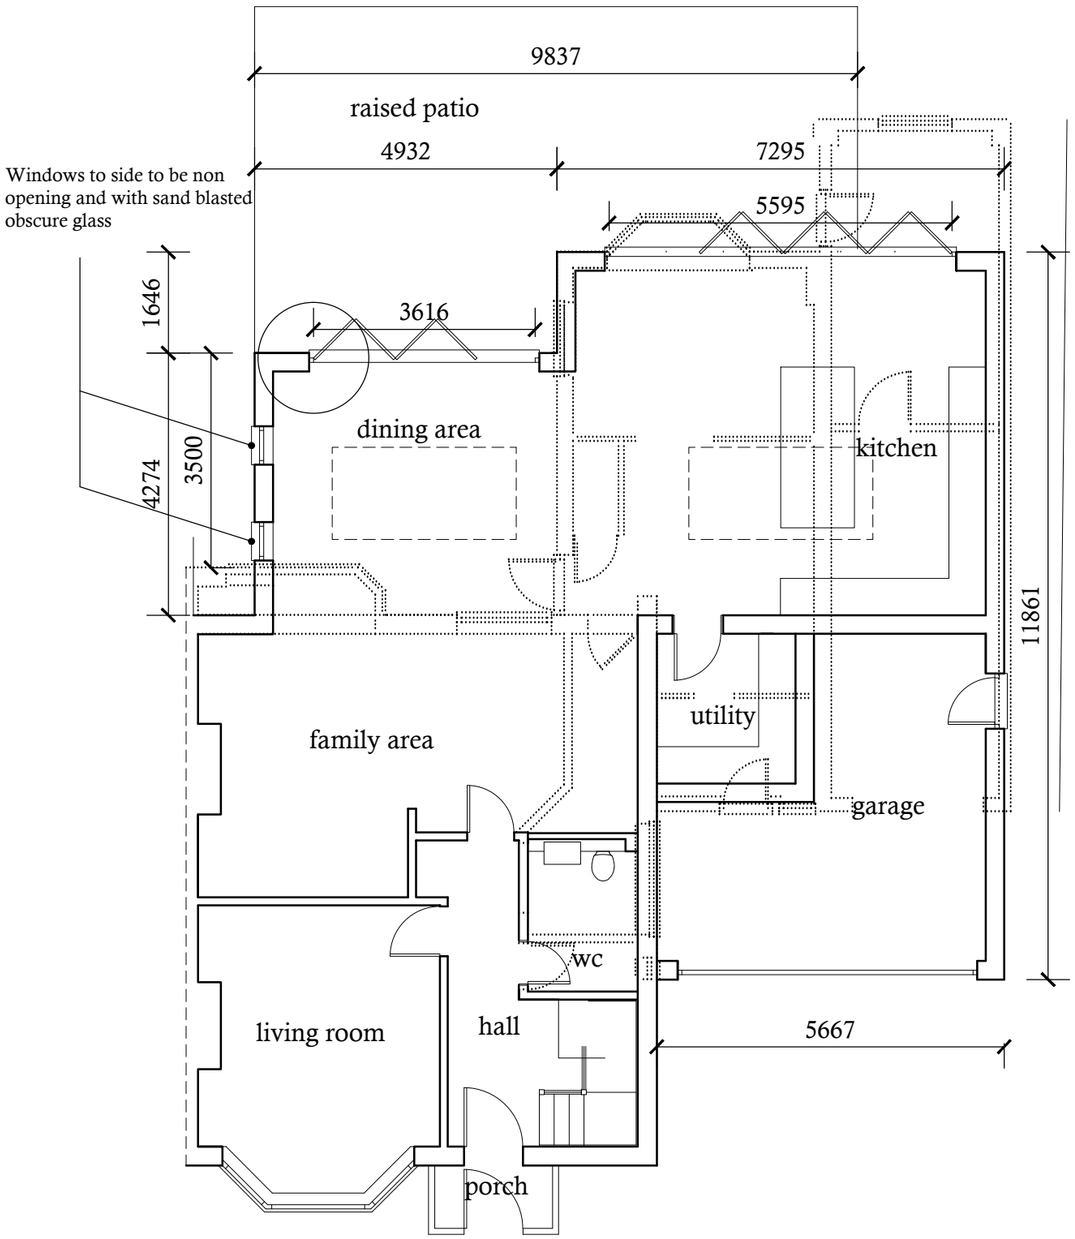

PROPOSED GROUND FLOOR PLAN

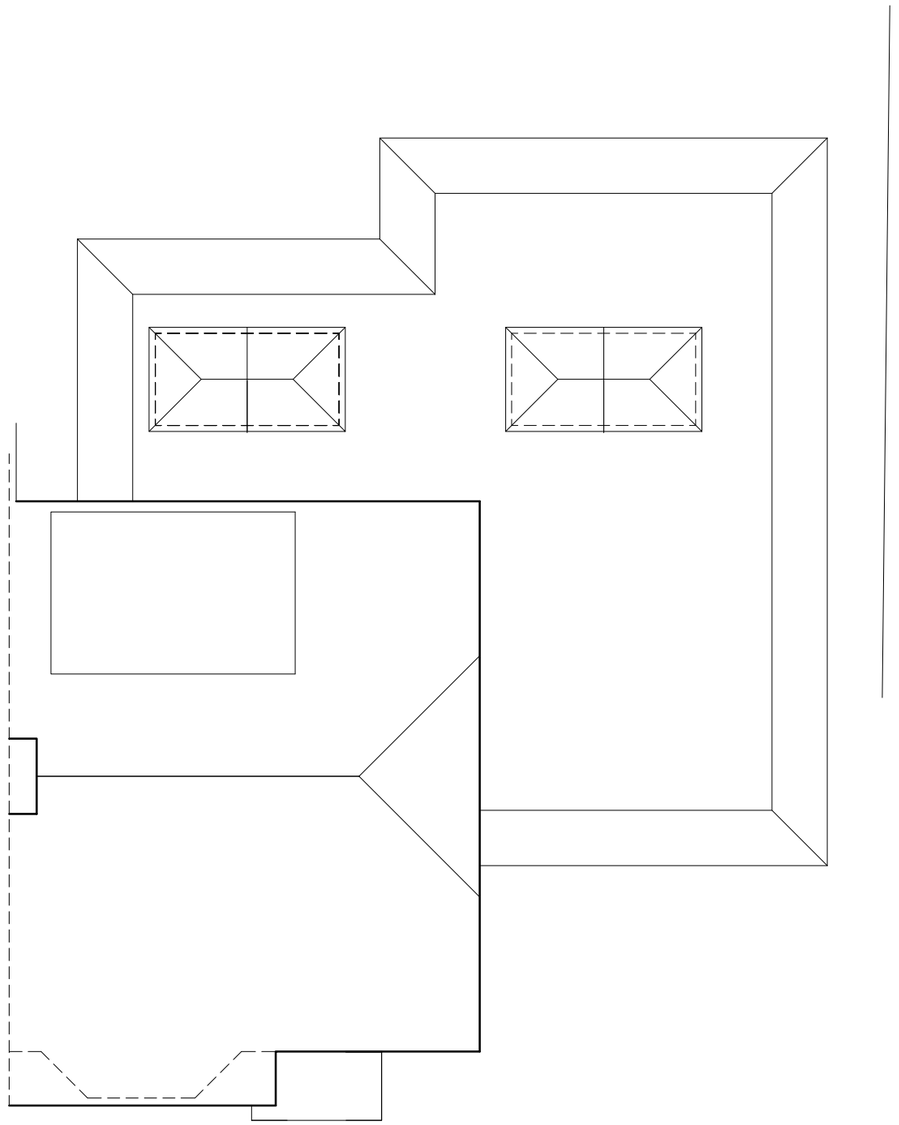

PROPOSED ROOF PLAN

PLANNING DIMENSIONS
The plan has been drawn to the scales shown for planning purposes only.

0m 1m 2m 3m 4m 5m 6m 7m 8m 9m 10m

Rev B: Bi folds amended and skylight orientation amended 03112020
Rev A: Rear extension reduced and modified, side door amended 14102020

Proposal: PROPOSED SINGLE SIDE AND REAR SINGLE STOREY EXTENSION

SAB ARCHITECTURAL DESIGN CONSULTANTS

Tel: 07917858987
Email: stevebulldesign@gmail.com

Drawing Description.
PROPOSED GROUND FLOOR & ROOF PLAN

Location.
17 Windlesham Road, SHOREHAM-BY-SEA. BN43 5AE

For: Mr Charlie Brock

Date : August 2020

Scale : 1:100

Drawing No: 2020-34-04 rev. B