

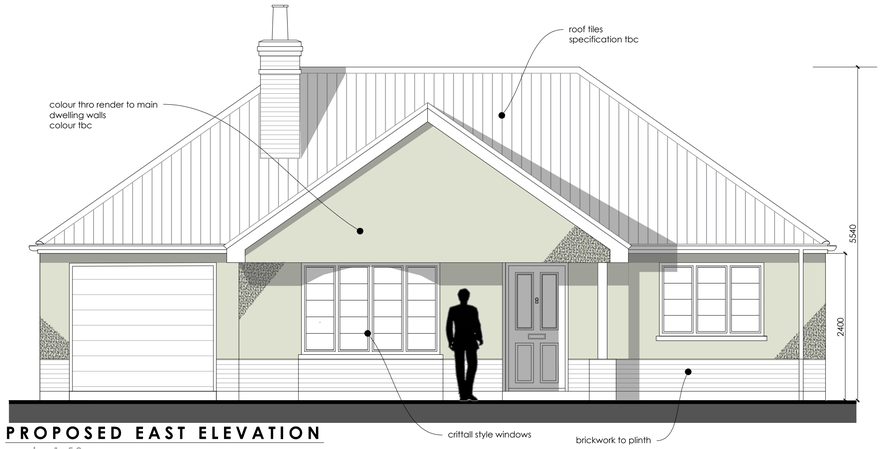



PROPOSED EAST ELEVATION
scale 1:50

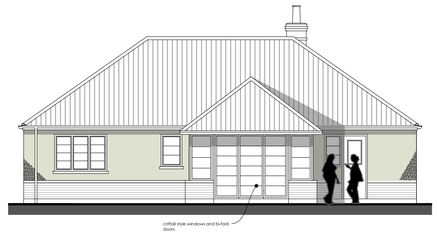


PROPOSED WEST ELEVATION
scale 1:100

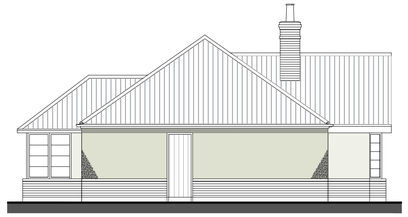


PROPOSED SOUTH ELEVATION
scale 1:100

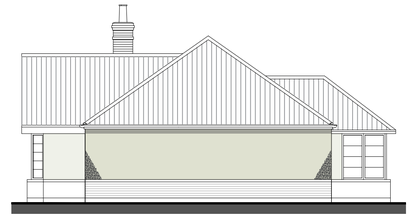


PROPOSED NORTH ELEVATION
scale 1:100

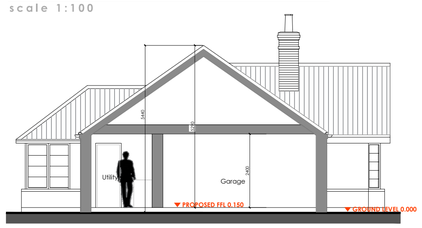


PROPOSED SECTION A-A
scale 1:100

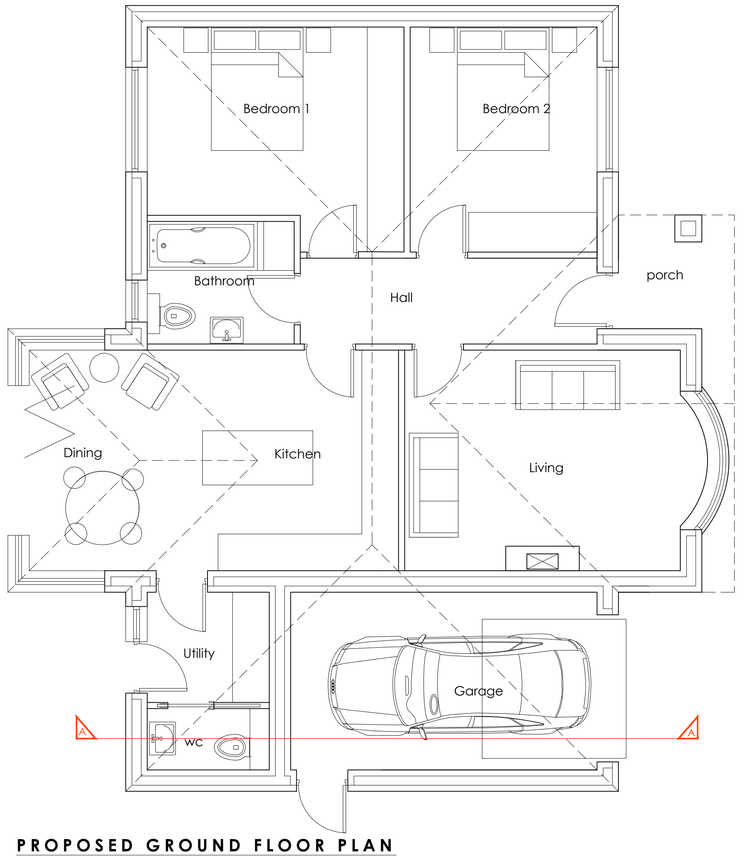

PROPOSED GROUND FLOOR PLAN
scale 1:50

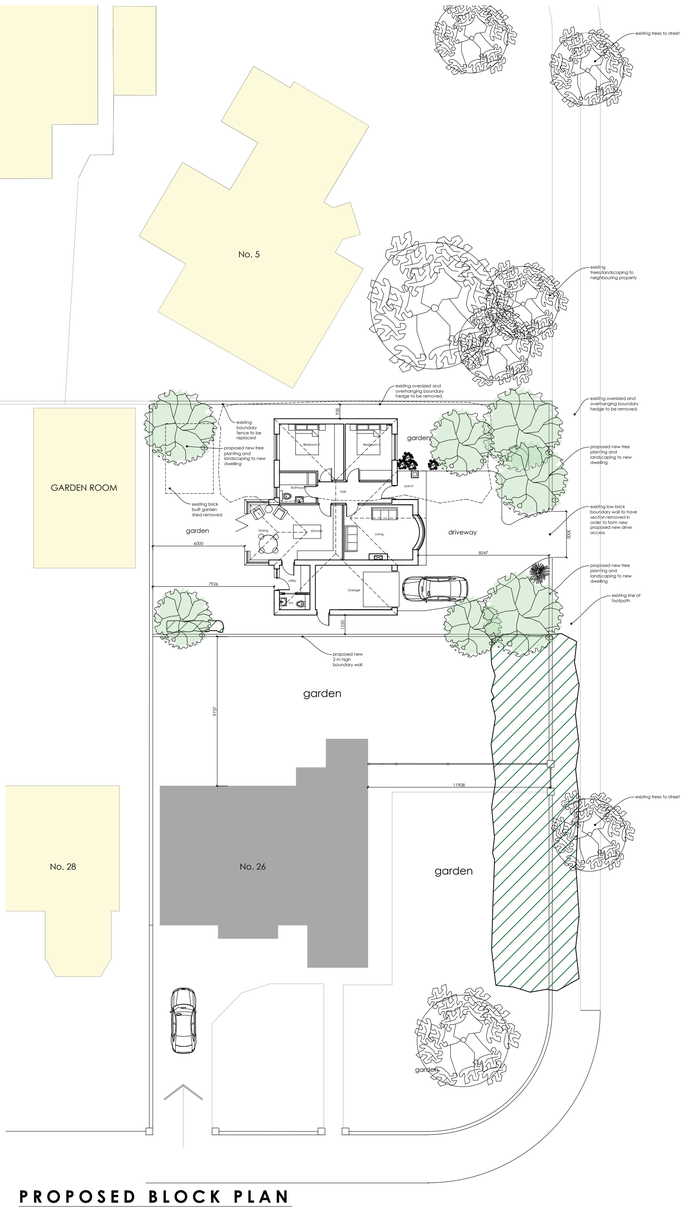

PROPOSED BLOCK PLAN
scale 1:200

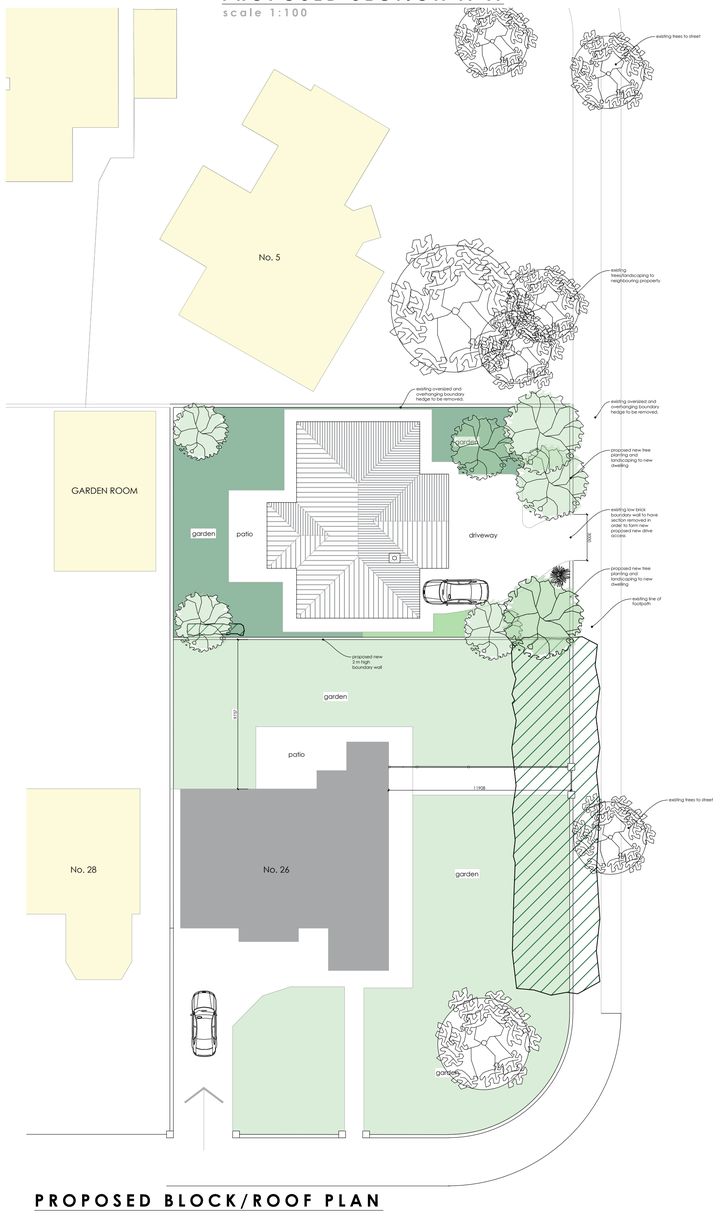

PROPOSED BLOCK/ROOF PLAN
scale 1:200

Rev 02

DRAWING ISSUES AND REVISIONS

Highcroft Design | Little High Street | Shoreham-by-Sea | West Sussex | BN43 5EG
T 01903 357034 E info@highcroftdesign.co.uk

Highcroft Design.

PROJECT :	135 Mr P Bacon 26 Ilex Way Goring-by-Sea
DATE :	15/04/2025
TITLE :	hd-135_Proposed
SCALE :	as shown
ORIGINAL SIZE :	A1 (Landscape)
DRAWING No. :	101

1:200
4m 0 4m 8m 12m 16m 20m

1:100
2m 0 2m 4m 6m 8m 10m

1:50
1m 0 1m 2m 3m 4m 5m

This drawing is the copyright of Highcroft Design and must not be reproduced without written consent. The contractor is responsible for taking and checking all dimensions on site prior to commencement and reporting back to the architectural consultant any discrepancies. All materials specified on this drawing are to be used in strict accordance with manufacturers written instructions and current codes of practice.

All Details and Specification on this drawing and in relation to this specific project should be adhered to. If any deviations occur the contractor / client should inform Highcroft Design immediately as we cannot be held responsible for errors resulting from undeclared detail and specification changes.