Do not scale from this drawing. All dimensions must be checked on site.

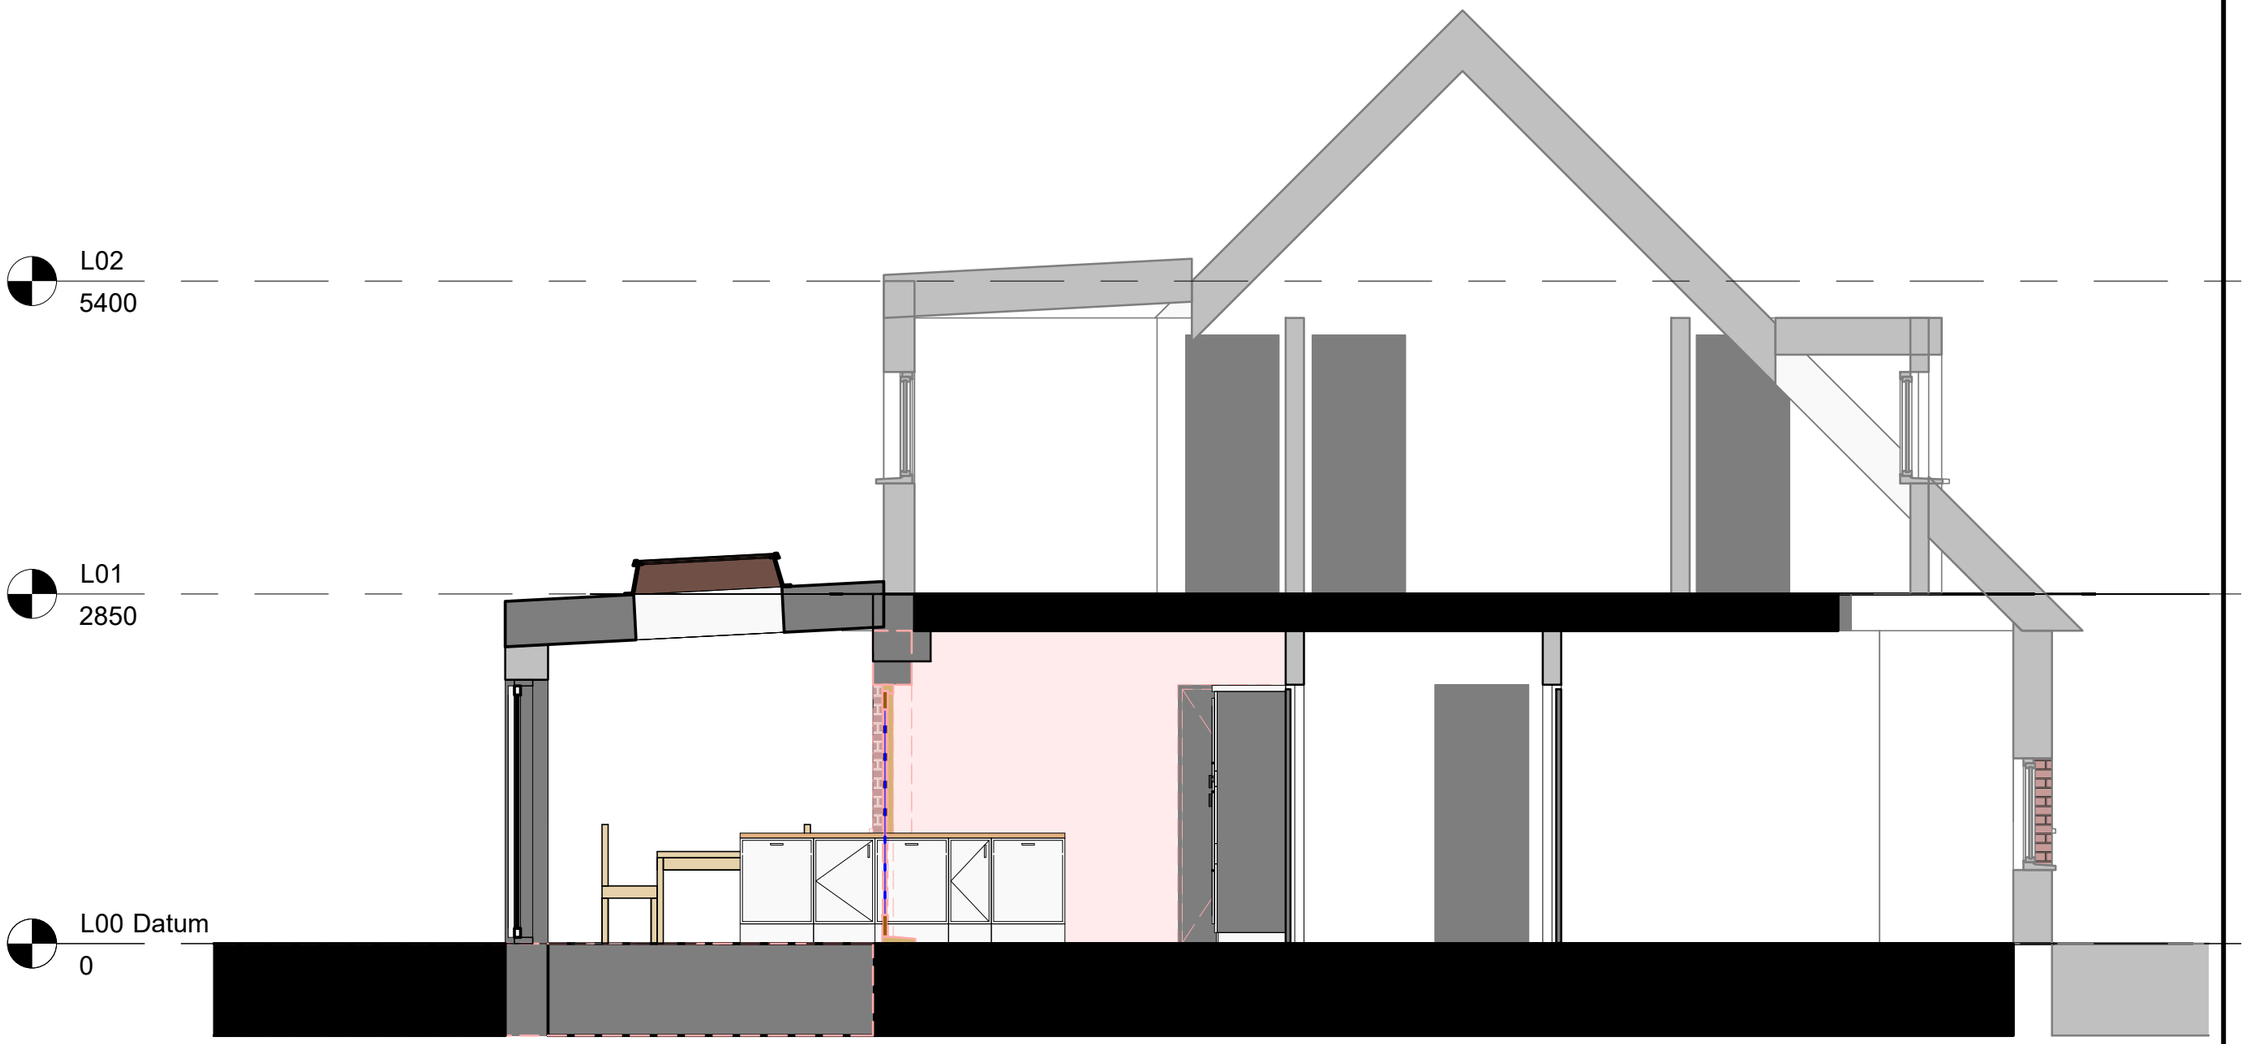

01 Section 2
1 : 50

Client: Private Client	Project: 8 Marlinspike Extension
Drawing Title: Sketch Section	
Drawing Number (Project - Originator - Zone - Level - Type - Role - Number): EMS-GSP-ZZ-ZZ-M2-A-20004	
Purpose of issue: Initial Status	Status: S0 / Revision:
Scale at A3: 1 : 50 / Date: 04/14/21 / Drawn: GP / Checked: Checker	