



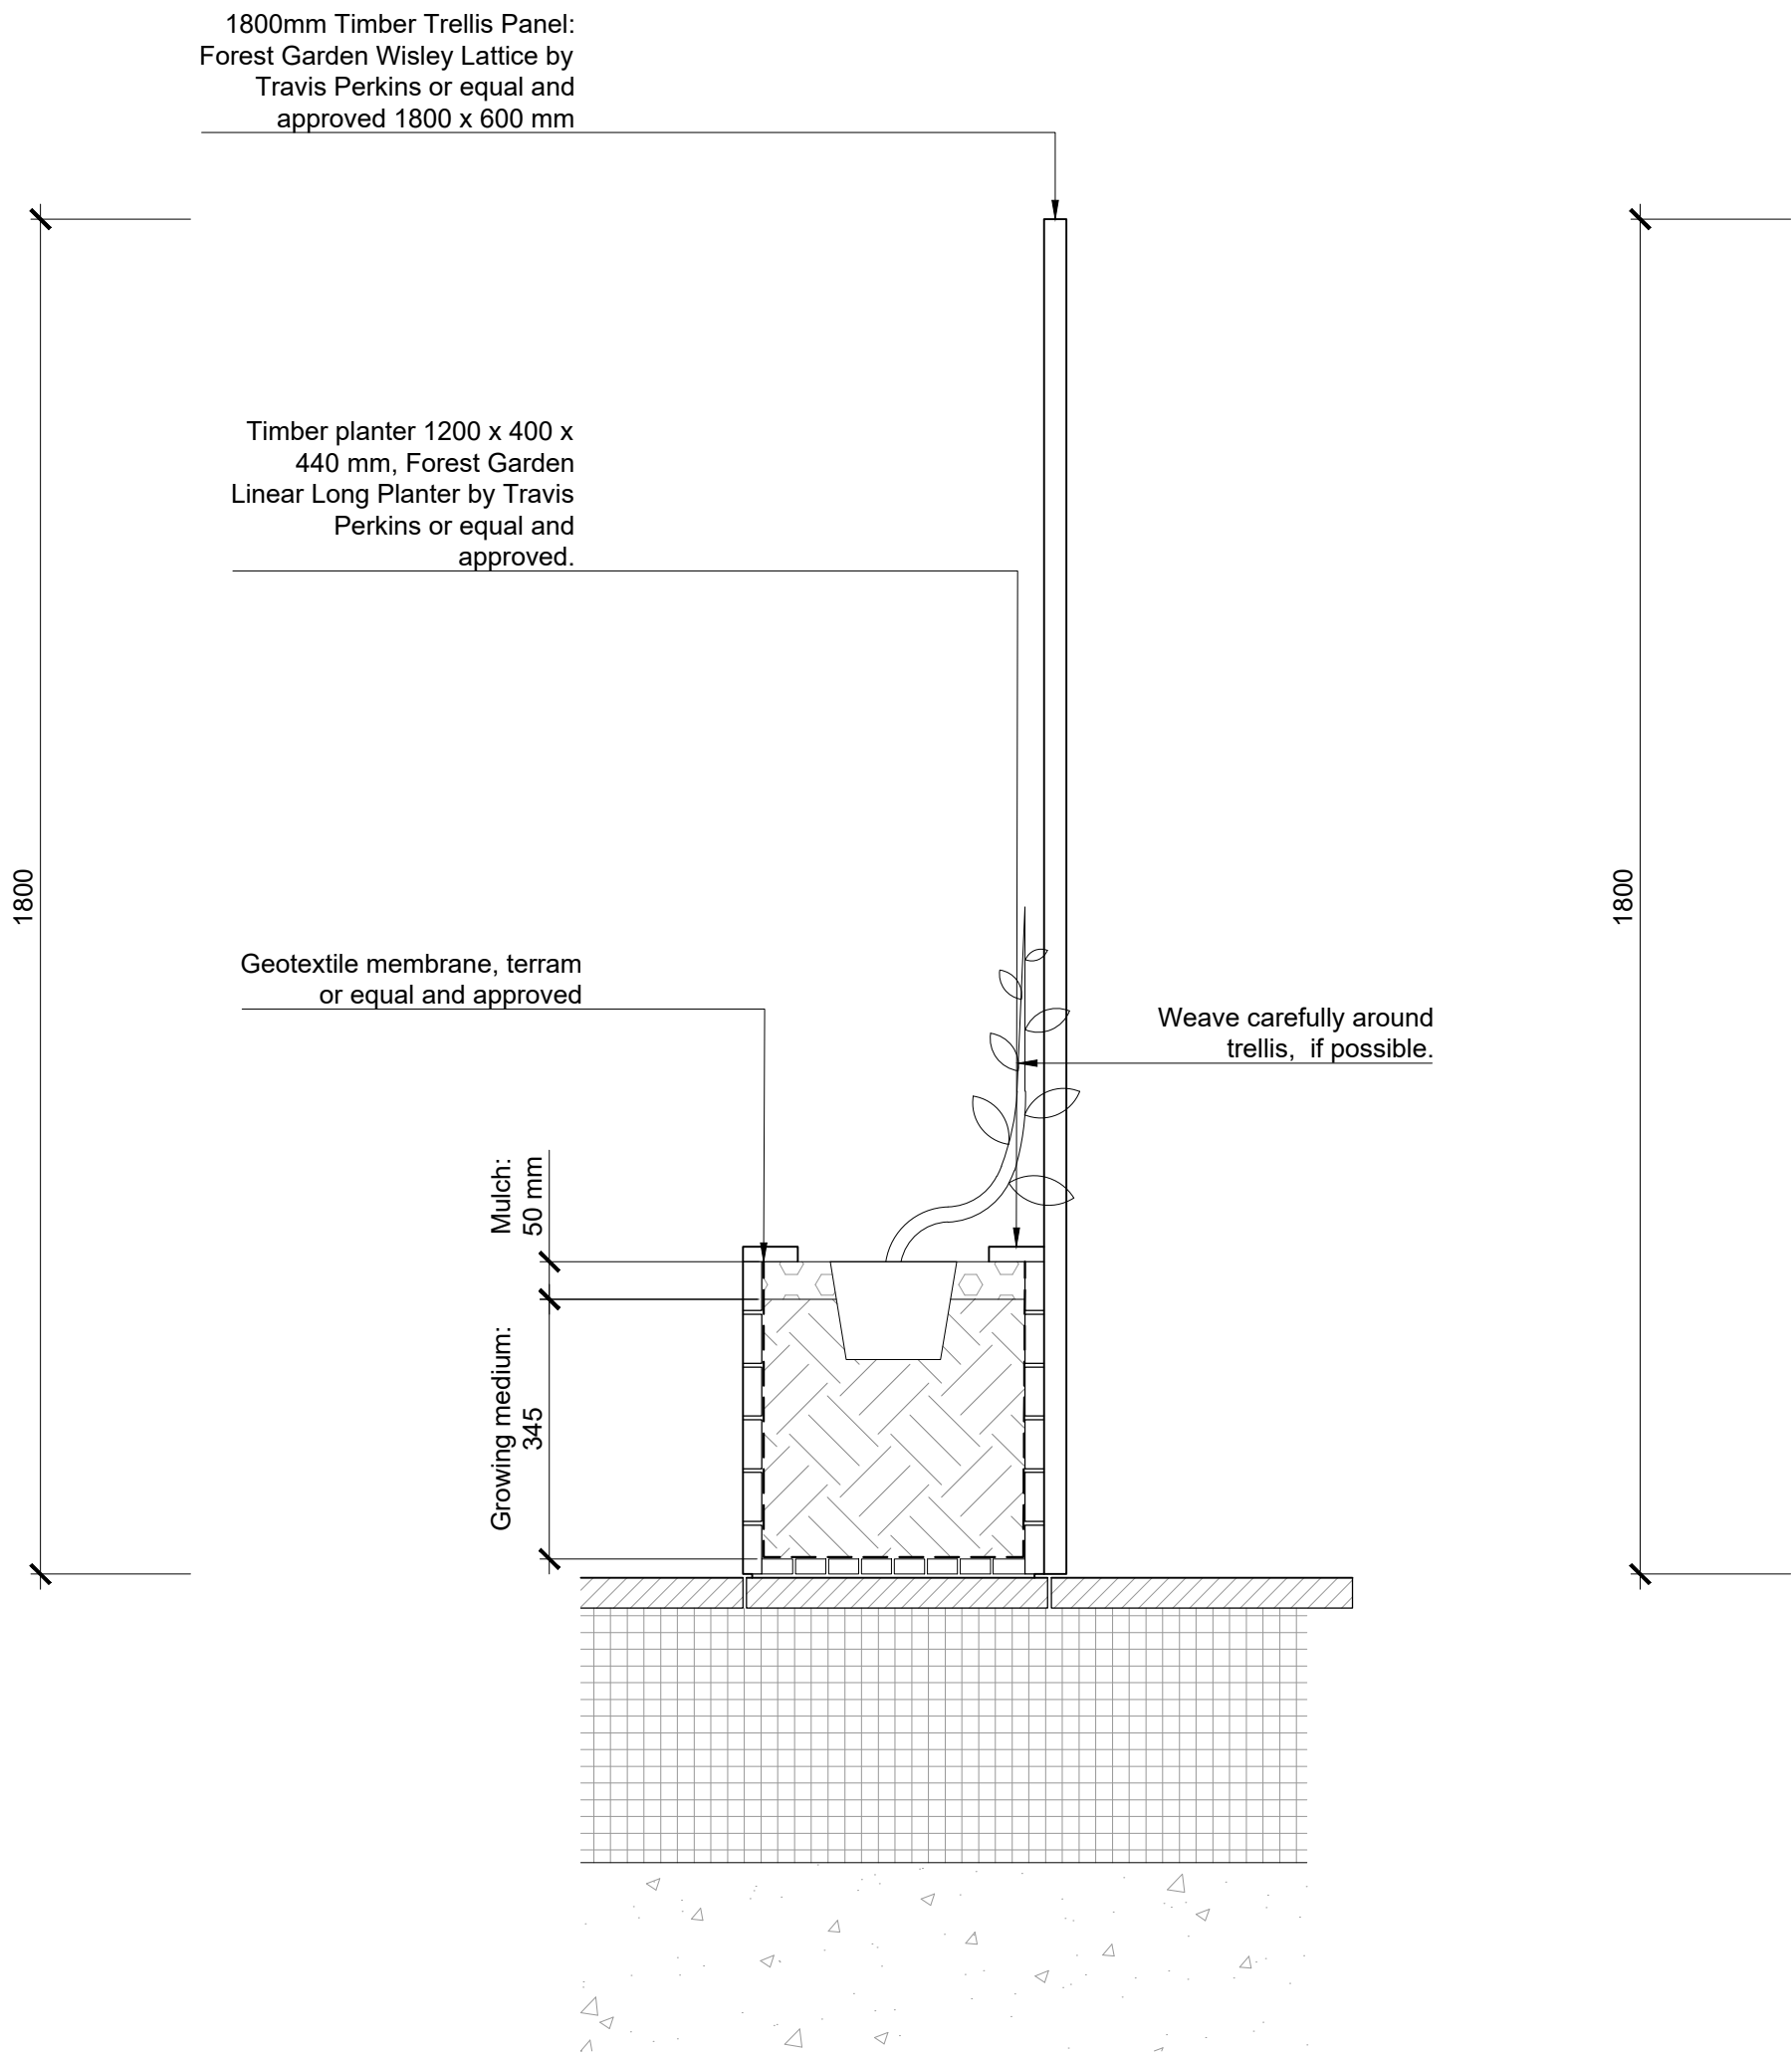

1
302 Timber Planter Cross Section

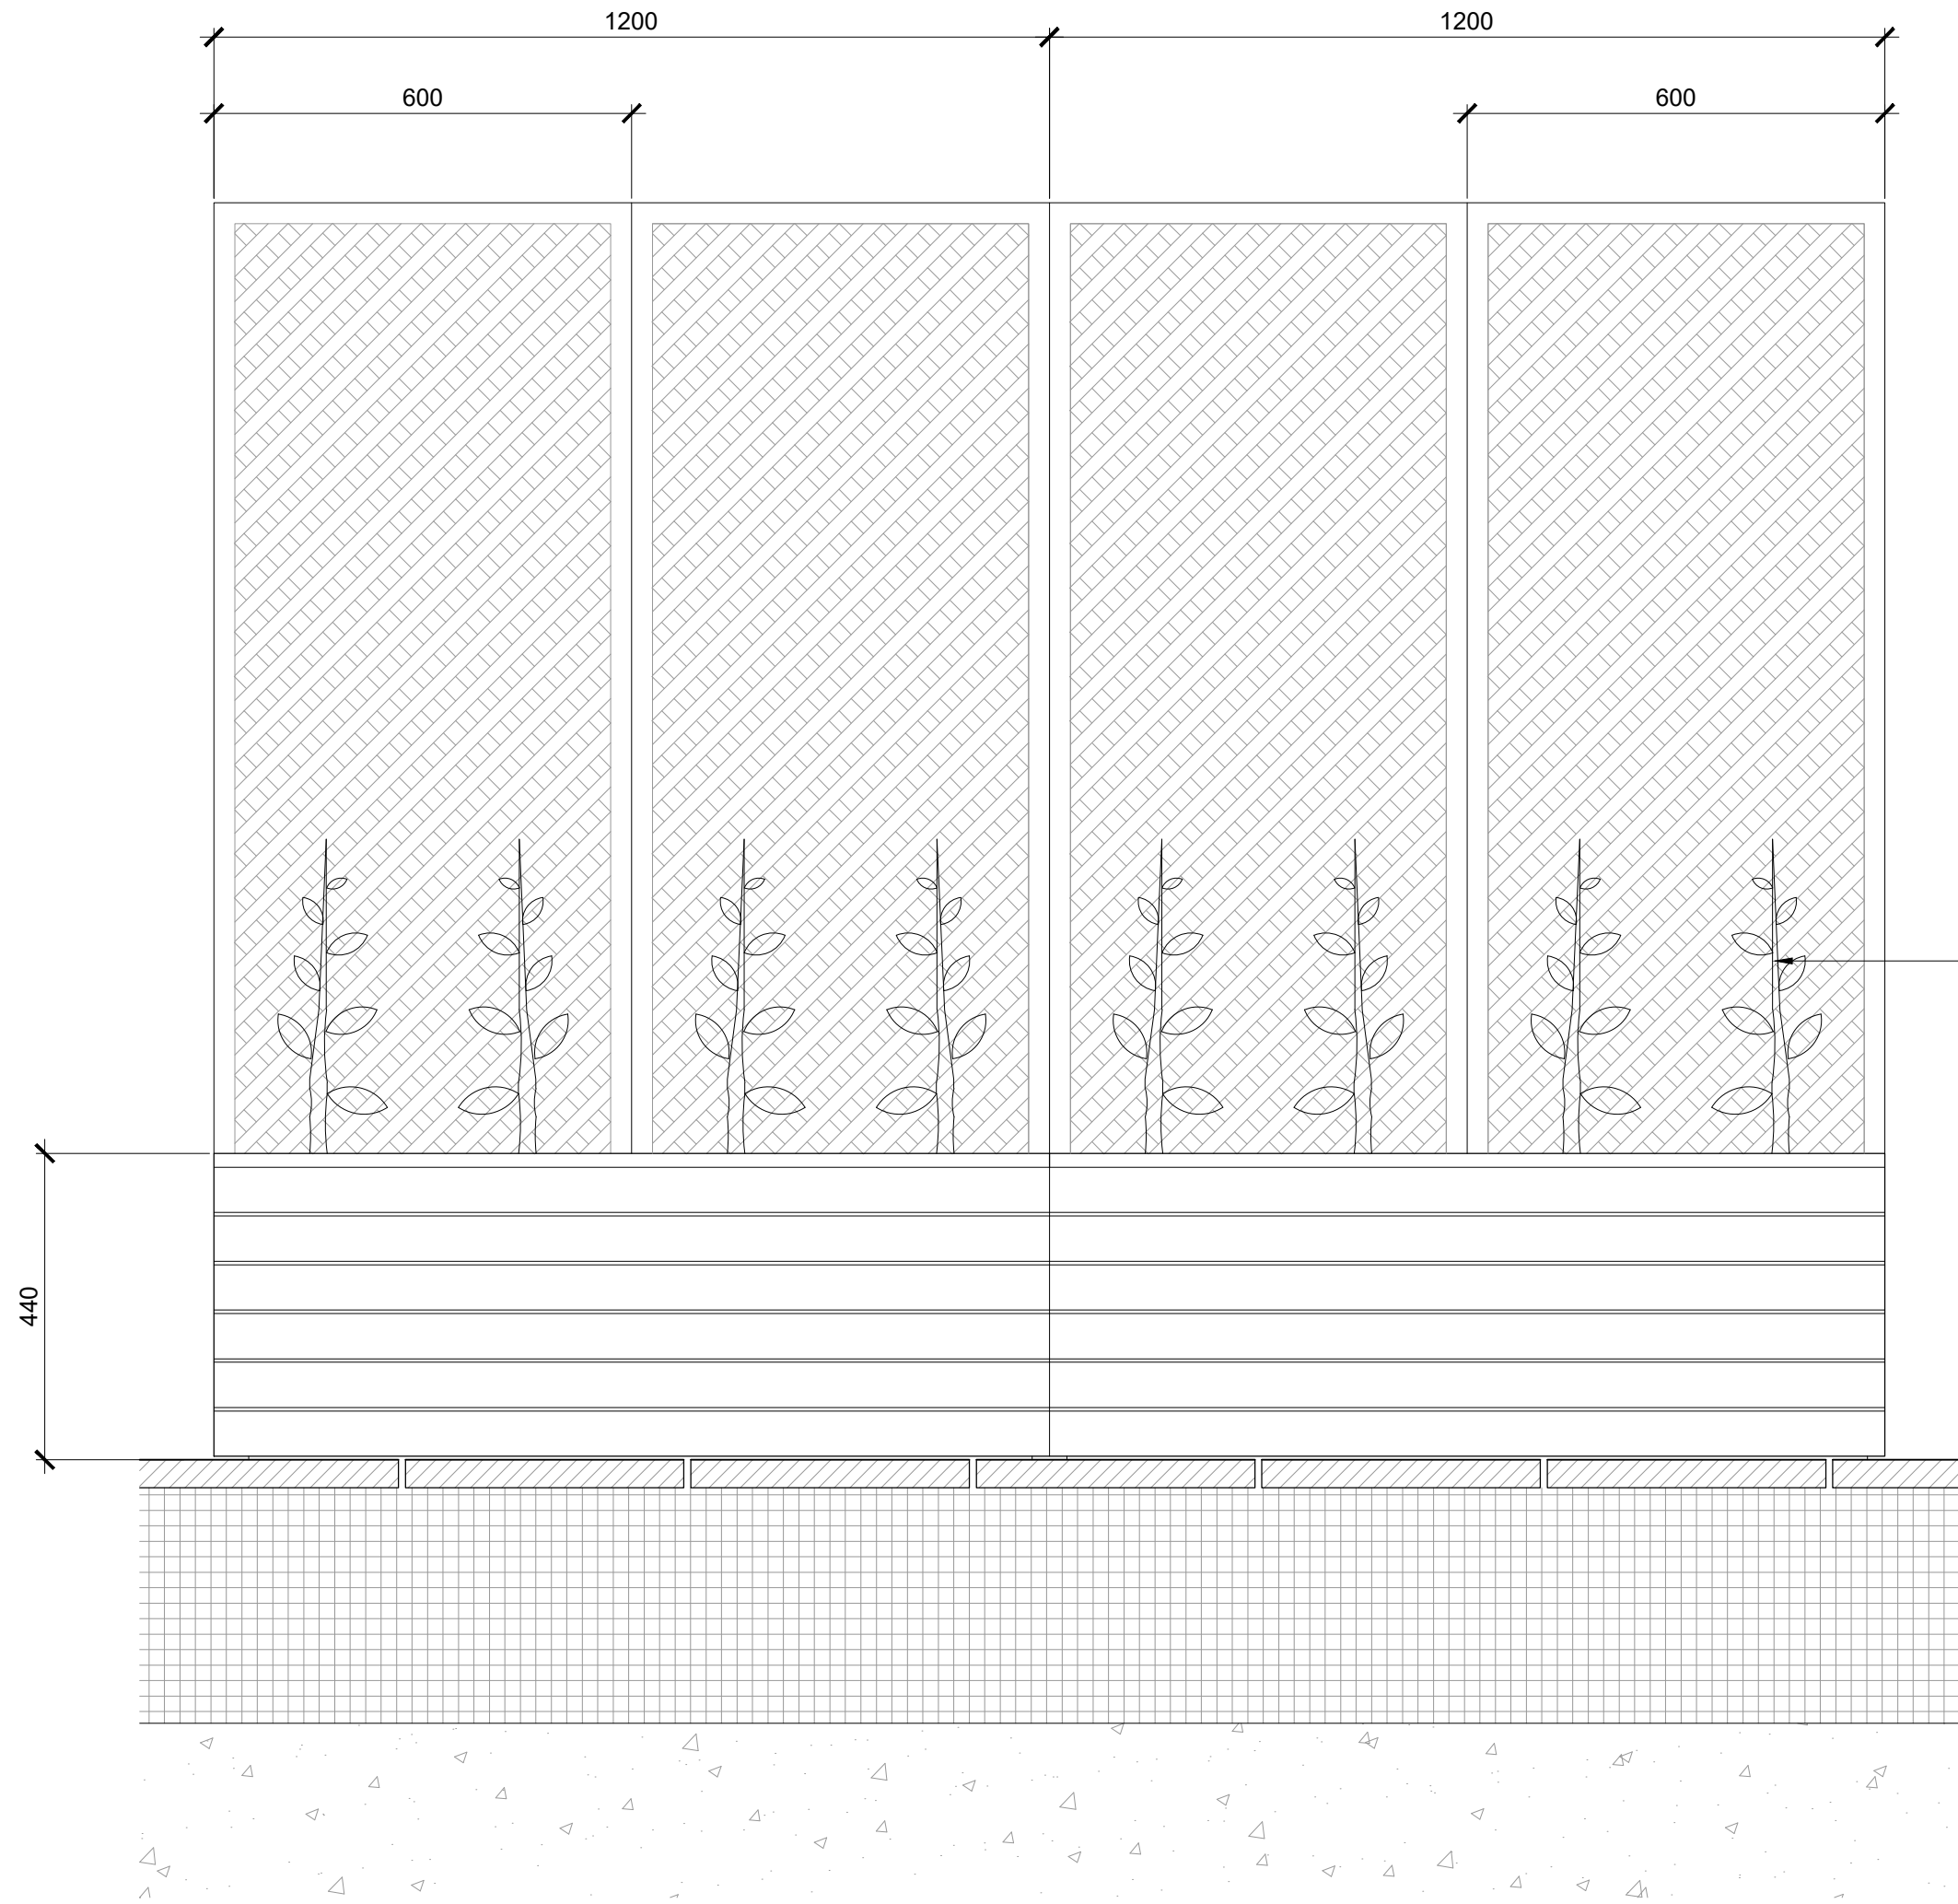

2
302 Timber Planter Elevation

Table 1. Soil Profiles			
Planting Type	Required Rooting Depth	Topsoil Depth	Subsoil Depth
Climbers	900 mm		600 mm

Table 3. Planting Times	
Planting Type	Time of Year
Bare-rooted trees and shrubs / whips and transplants	Late October/ November – late March
Herbaceous plants (including aquatic and marginal)	September / October or March / April
Container grown plants	At any time if ground and weather conditions are favorable

Table 2. Planting Depths and Pit Sizes		
Planting Type	Pit Plan Size	Pit/ Planting Depth
Climbers	Square: 2 x root system diameter or 600 x 600 mm - whichever is bigger	

Table 4. Storage of Plants	
Planting Type	Storage Prescriptions
Bare rooted plants supplied as bagged stock	Keep in bags unless storage is likely to exceed three days; In this case, they should be heeled in by placing the roots in a prepared trench, covering them with fine soil and well firming or watering in to prevent air pockets.
Container grown plant material not required for 24 hours or more	Store out of crates, upright and close together; Any plant material stored on site shall be protected from drying winds and watered.

Soil requirements for Proposed Planting Areas:

- Topsoil: Site sourced or Imported Topsoil to be Multi-Purpose Topsoil to *BS 3882:2015 - Specification for topsoil*. To be tested and certified by Soil Scientist.
- Subsoil: On-site or Imported Subsoil to be in accordance with *BS 8601:2013 Specification for subsoil and requirements for use*.

Proposed - Planting in General:

- Root system should be wetted prior to planting.
- Depth: The root flare of the newly planted shrubs should be clearly visible at the soil surface; it should not be buried by excess soil. Allowance should be made for settling of the soil after planting (ca. 10%).
- Topsoil should not be used below the depth of the original topsoil layer.
- Immediately after planting, the planting pit to be saturated to field capacity.

Mulching

- Conifer bark mulch, 10-40mm particle size, FSC certified, to BS EN 4790:1997 for fire resistance containing less than 20% white wood, dust and fines.
- Depth: as drawn
- The root flare and the base of the stem to be maintained free from mulch. Mulch around the base of the trees to be maintained at 1.0 m radius circle.
- The full extent of the planting beds to be covered with mulch layer.
- Plants to be irrigated before mulch is applied.

Trees to be planted in accordance with *BS 8545:2014 Trees: From nursery to independence in the landscape - Recommendations*.

All soft landscape works to be carried out in accordance with *BS 4428:1989 'Code of practice for general landscape operations'*.


All plants to be supplied by a *Plant Healthy* registered nursery

Notes:

1. To be read in conjunction with all accompanying documents prepared by the Landscape Architect.
2. Draft issue only; not to be used for Contract nor Construction purposes.

S5 - FOR CONSTRUCTION

Rev	Description	Date	Drawn	Appr
C01	Construction Issue	24.06.26	JD	KM

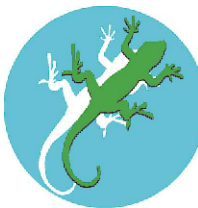

LIZARD
Landscape Design and Ecology

Top Floor - Caravelle House, 17-19 Goring Road, Worthing, BN12 4AP
01903 216033 office@lizardlandscape.co.uk lizardlandscapeecology.com

Client HG Construction Project Title and Location The Mannings Shoreham-by-Sea, West Sussex			
Drawing Title Landscape Details Ground Floor Timber Planters			
Scale 1:10@A1	Drawn JD	Approved KM	Date 12.08.25
Drawing No P646-LLD-ZZ-ZZ-DT-L-0300	Revision C01		