


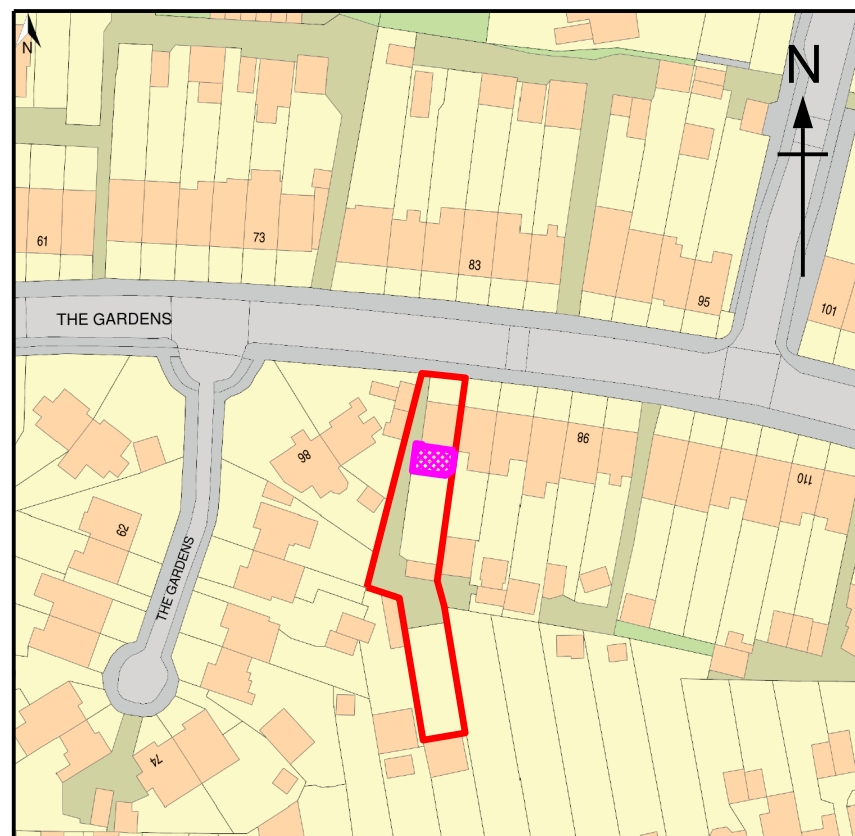

0 5 10 25 50

Location Plan

SCALE 1:1250



0 2 4 10 20

Block Plan

SCALE 1:500

Client
Mr & Mrs Mooney

Title
90 The Gardens,
Southwick,
Brighton,
BN42 4AQ

Title
Proposed Single Storey Rear Extension
to Replace Existing

Loation & Block Plan

Drawn By

Size

A3

Date

05/04/26

Drawing Number

JBD/BN42/4AQ/050

Rev

A