block - 16 Thirlmere crescent - Lancing

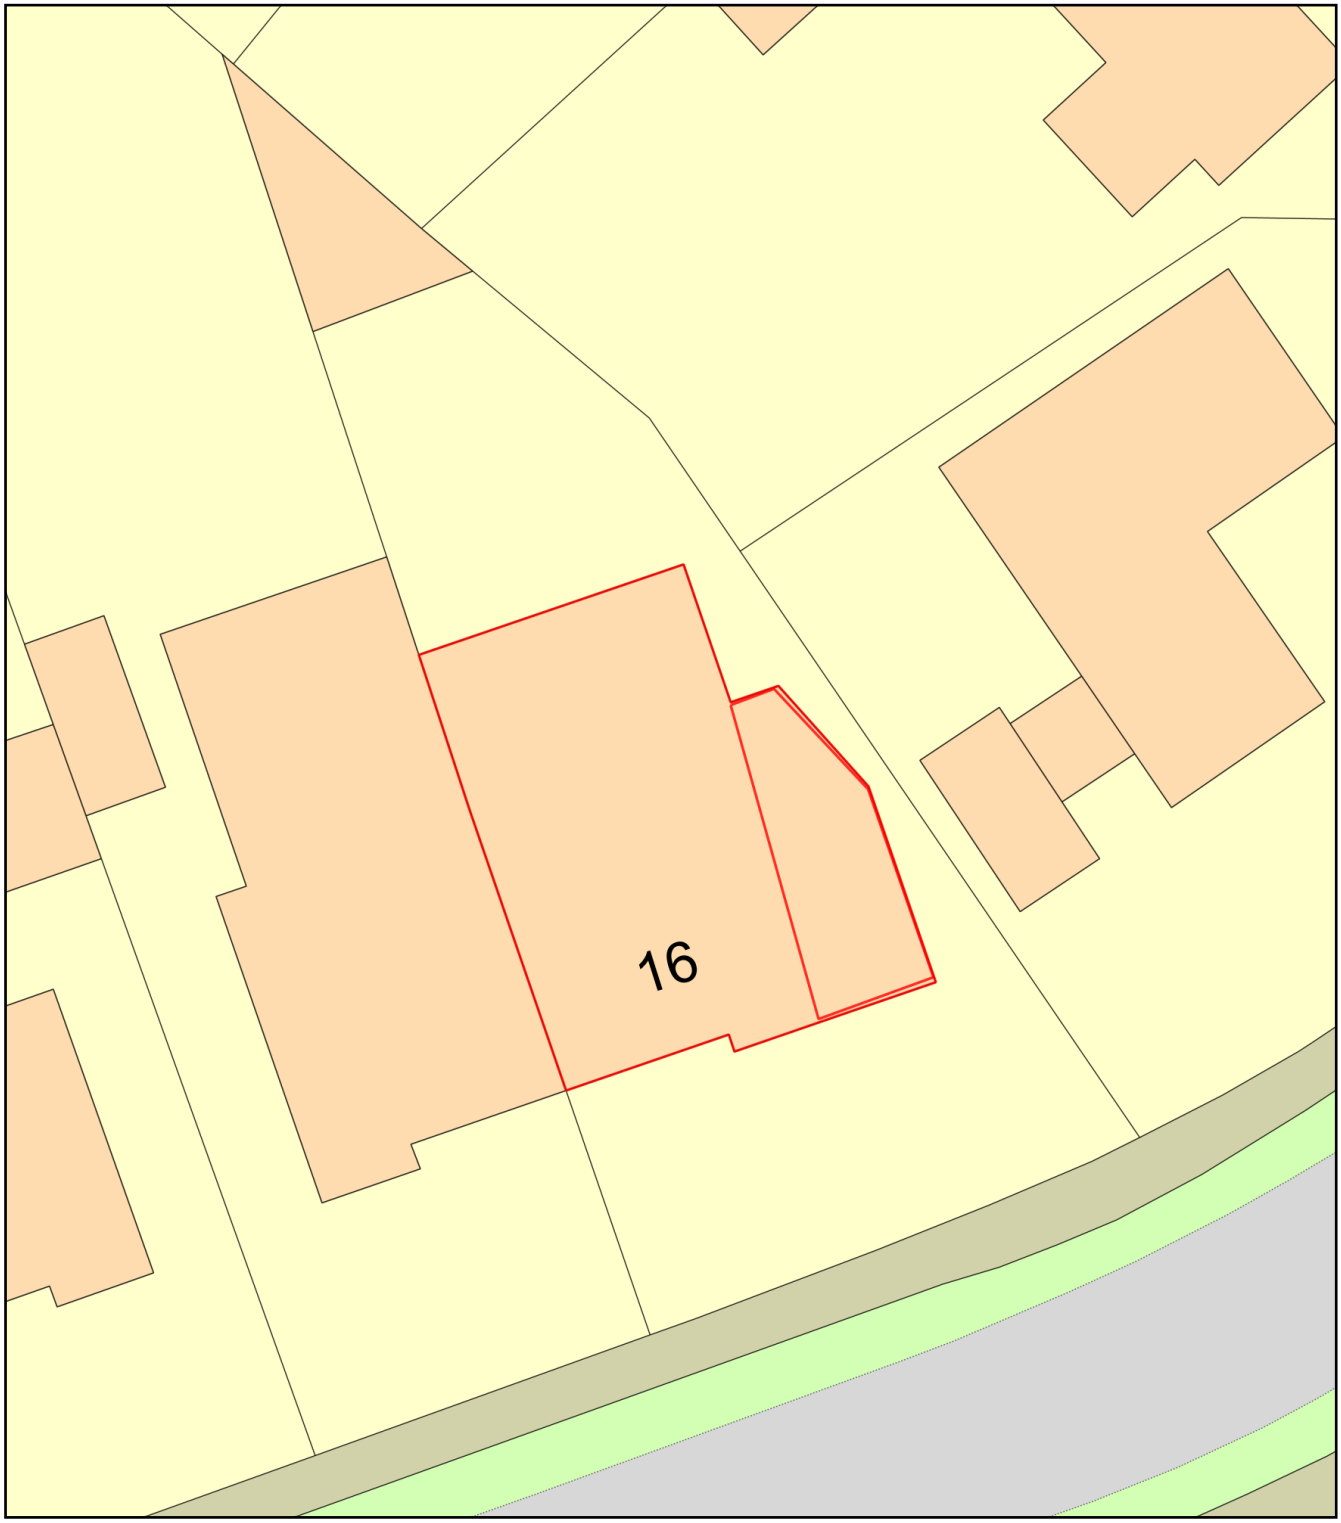

0 10

Metres

N

ReQuestaPlan

Plan Produced for: KENT - BARTLETT

Date Produced: 01 Apr 2021

Plan Reference Number: TQRQM21091134941455

Scale: 1:200 @ A4

© Crown copyright and database rights 2021 OS 100042766