Ordnance Survey, (c) Crown Copyright 2020. All rights reserved.
Licence number 100022432

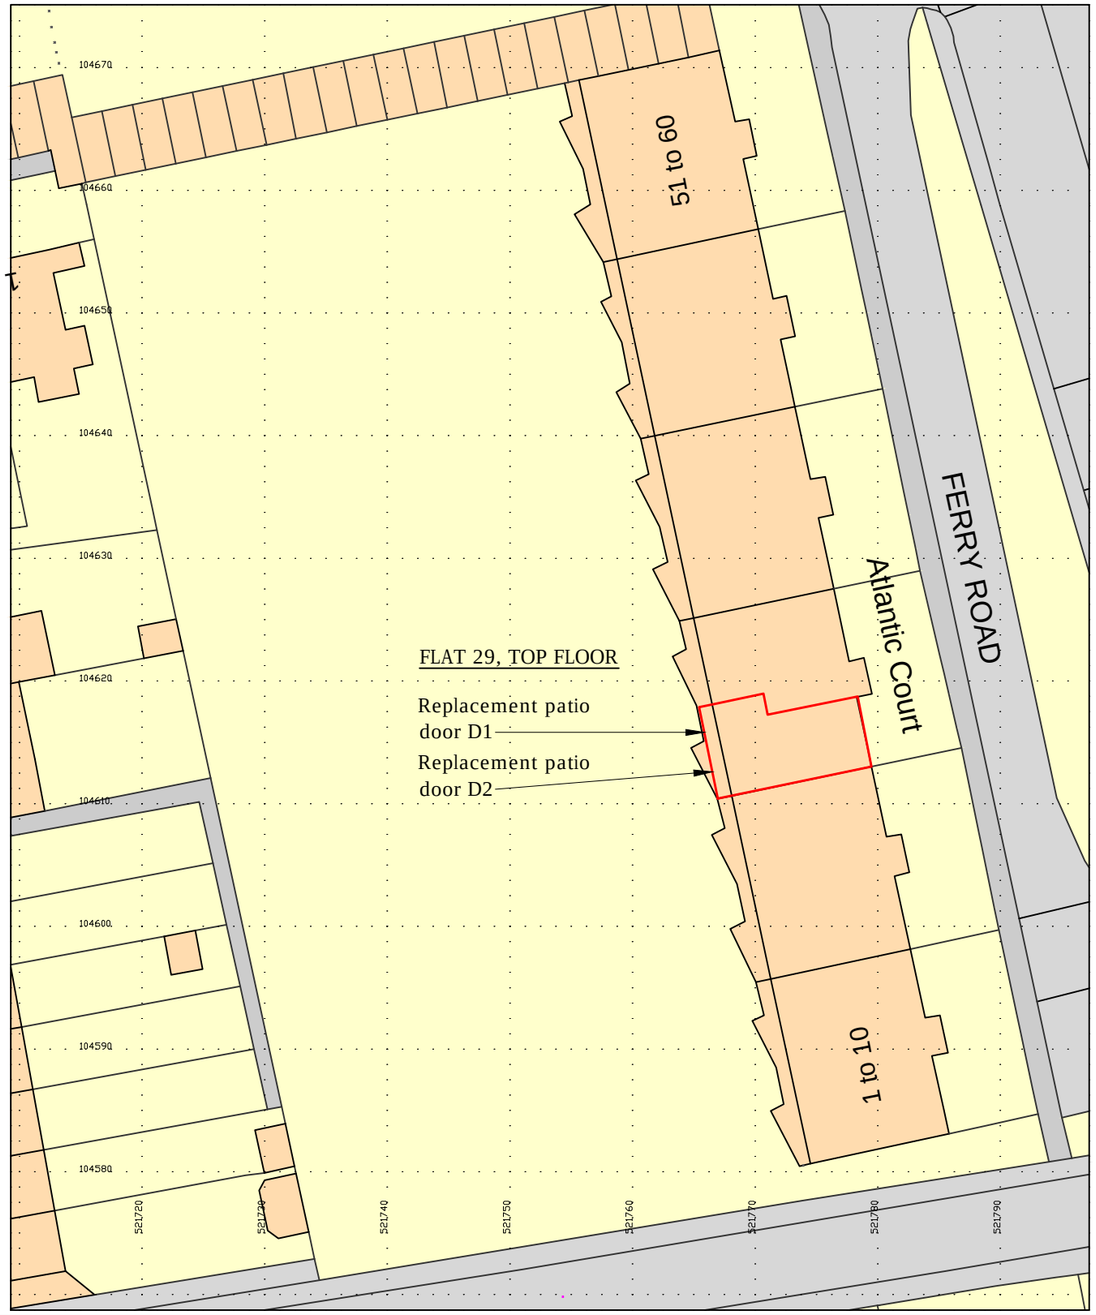



REAR WEST ELEVATION



BLOCK PLAN

As proposed

Scale 1:500

0m 5m 10m 15m 20 25 30 35 40 45 50

Scale 1:500

Rev
ISSUED FOR OBTAINING PLANNING CONSENT ONLY

Application for **PLANNING CONSENT**

29.09.2020 Issued to LA for planning consent

Status

Drawing Title: **BLOCK PLAN**

Scale: 1:500 | Paper size: A3

Drawn by: MCH | Date: Sept. 2020

Drawing No. **F81PW/FP/02** | Rev.

Client: **Mrs. P Wright**

Job Title:
Flat 29 Atlantic Court
Ferry Road
Shoreham:
Replacement of patio door and window with patio doors.

stuart radley associates
Chartered Building Surveyors
Unit 5 Tungsten Building, George Street
Portslade, Brighton BN41 1RA
RICS
Tel. 01273 420606
Fax. 01273 420707
e-mail. info@stuartradleyassociates.co.uk