



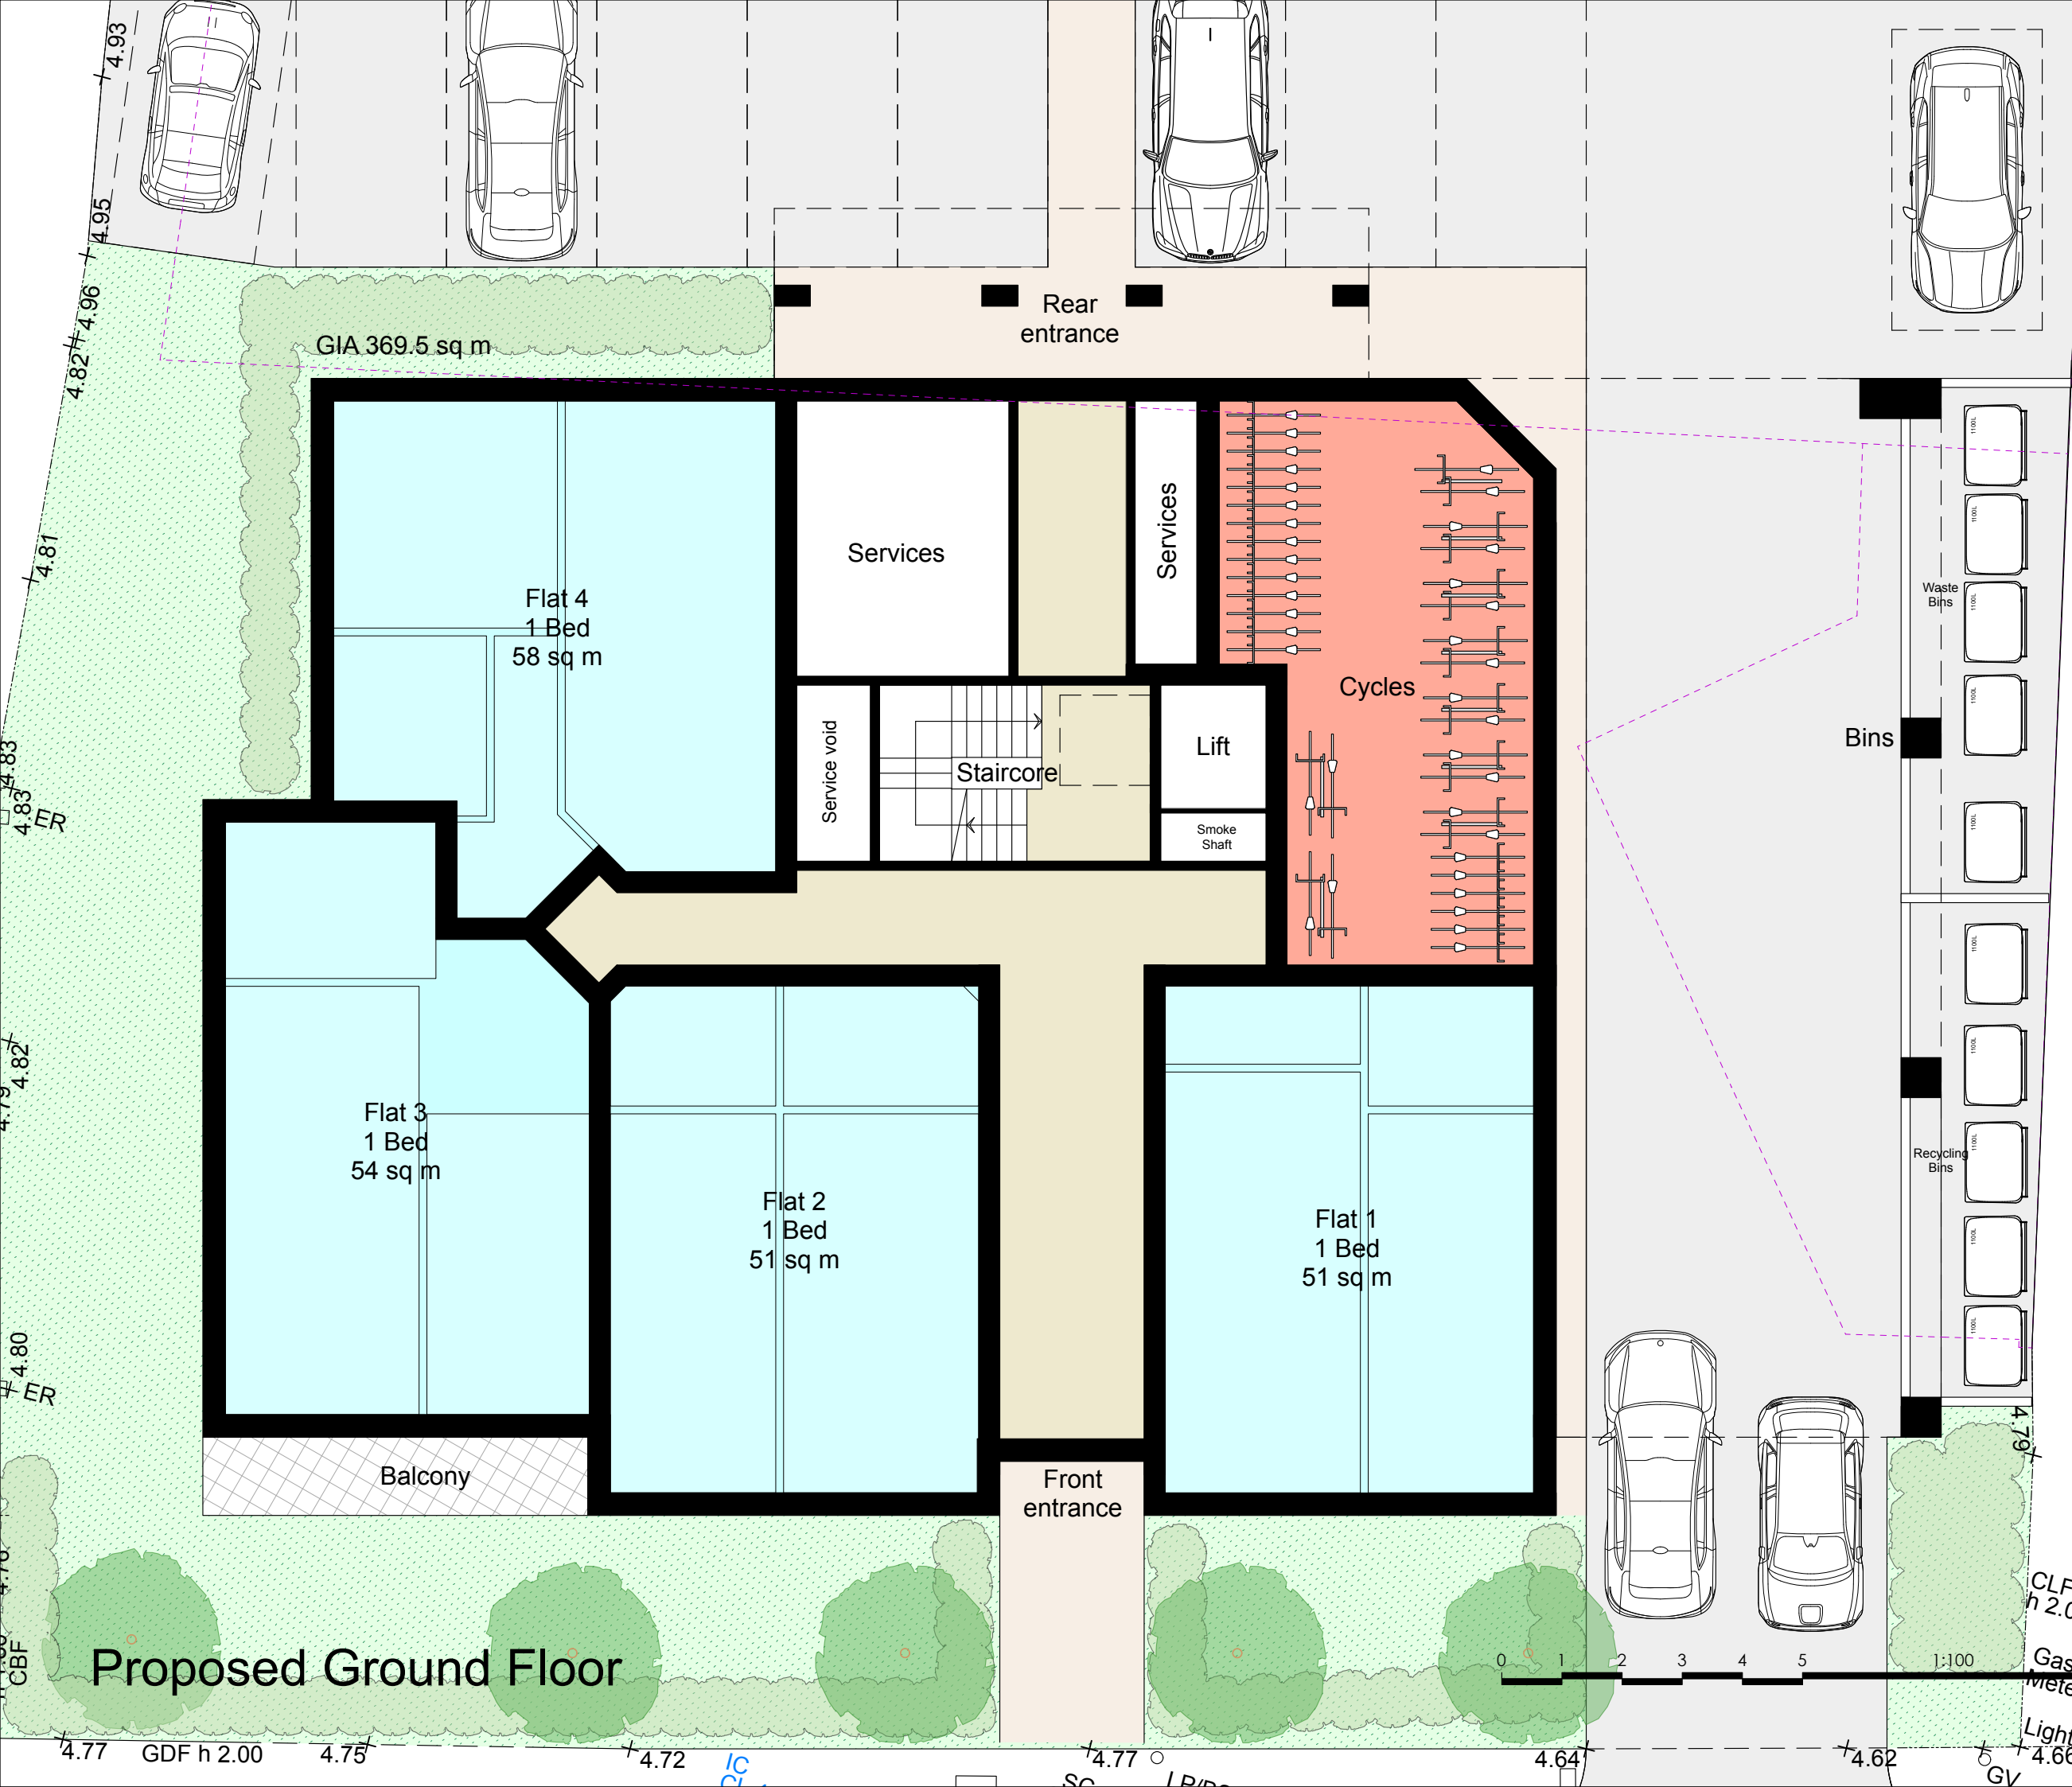

© Copyright CKA Architectural Ltd.
Drawing must not be copied or reproduced without
permission from CKA Architectural.
All dimensions to be checked on site.

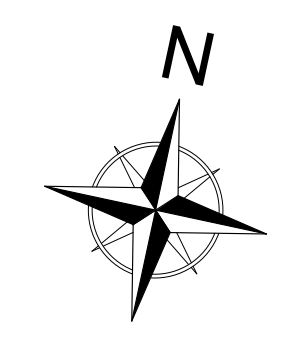

Revisions	
- 25/07/2025	First issue
A 24/07/2025	Updated
B 25/07/2025	Updated



Client
PR Homes Ltd

Project address
37 Albion Street
Southwick
BN42 4DN

Project description
Site redevelopment

Drawing title
Proposed Ground Floor

Scale 1:100 @ A3

Job N°	Drawing N°	Revision
3471	06	B

