



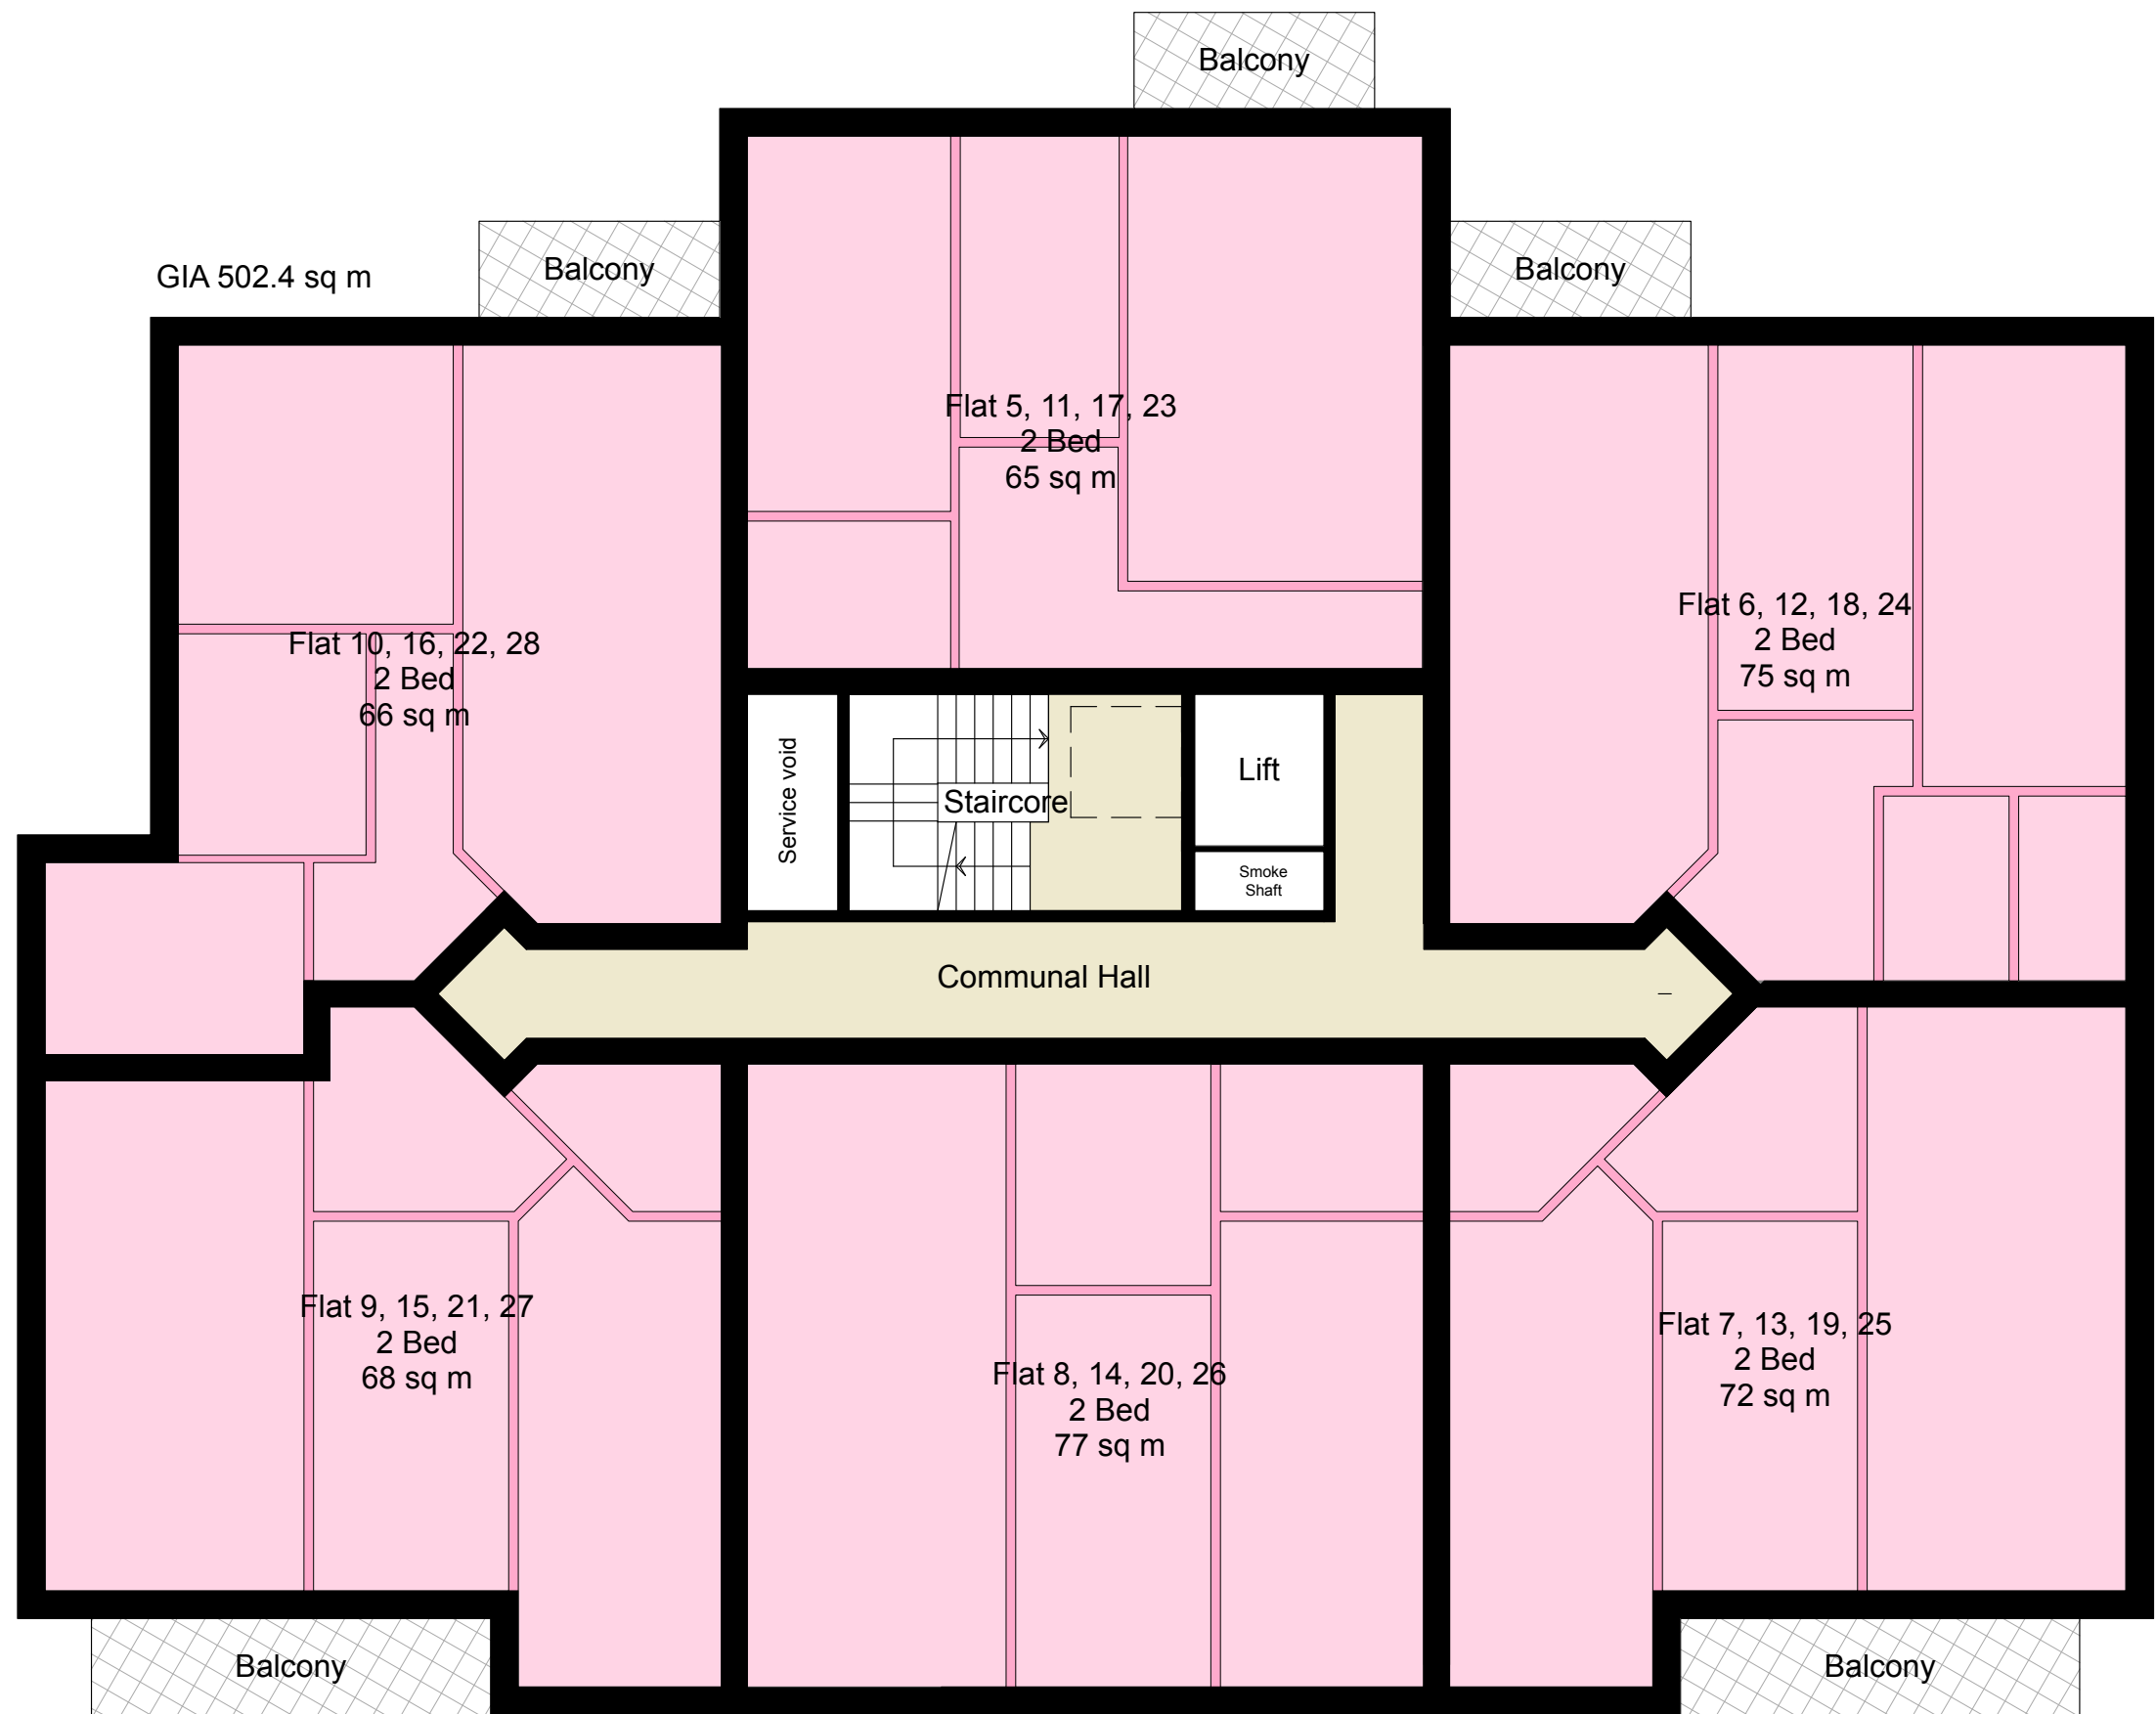

Revisions	
- 25/07/2025	First issue
A 24/07/2025	Updated
B 25/07/2025	Updated

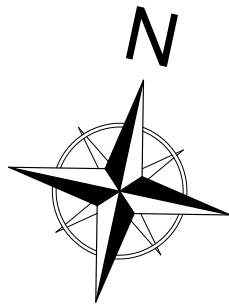

CKA Architectural Ltd
36 Church Street, Eastbourne, BN21 1HS
01323 729516 cka.co.uk

Client
PR Homes Ltd

Project address
37 Albion Street
Southwick
BN42 4DN

Project description
Site redevelopment

Drawing title
Proposed First to Fourth Floors

Scale 1:100 @ A3

Job N°	Drawing N°	Revision
3471	07	B

Proposed First to Fourth Floors

