



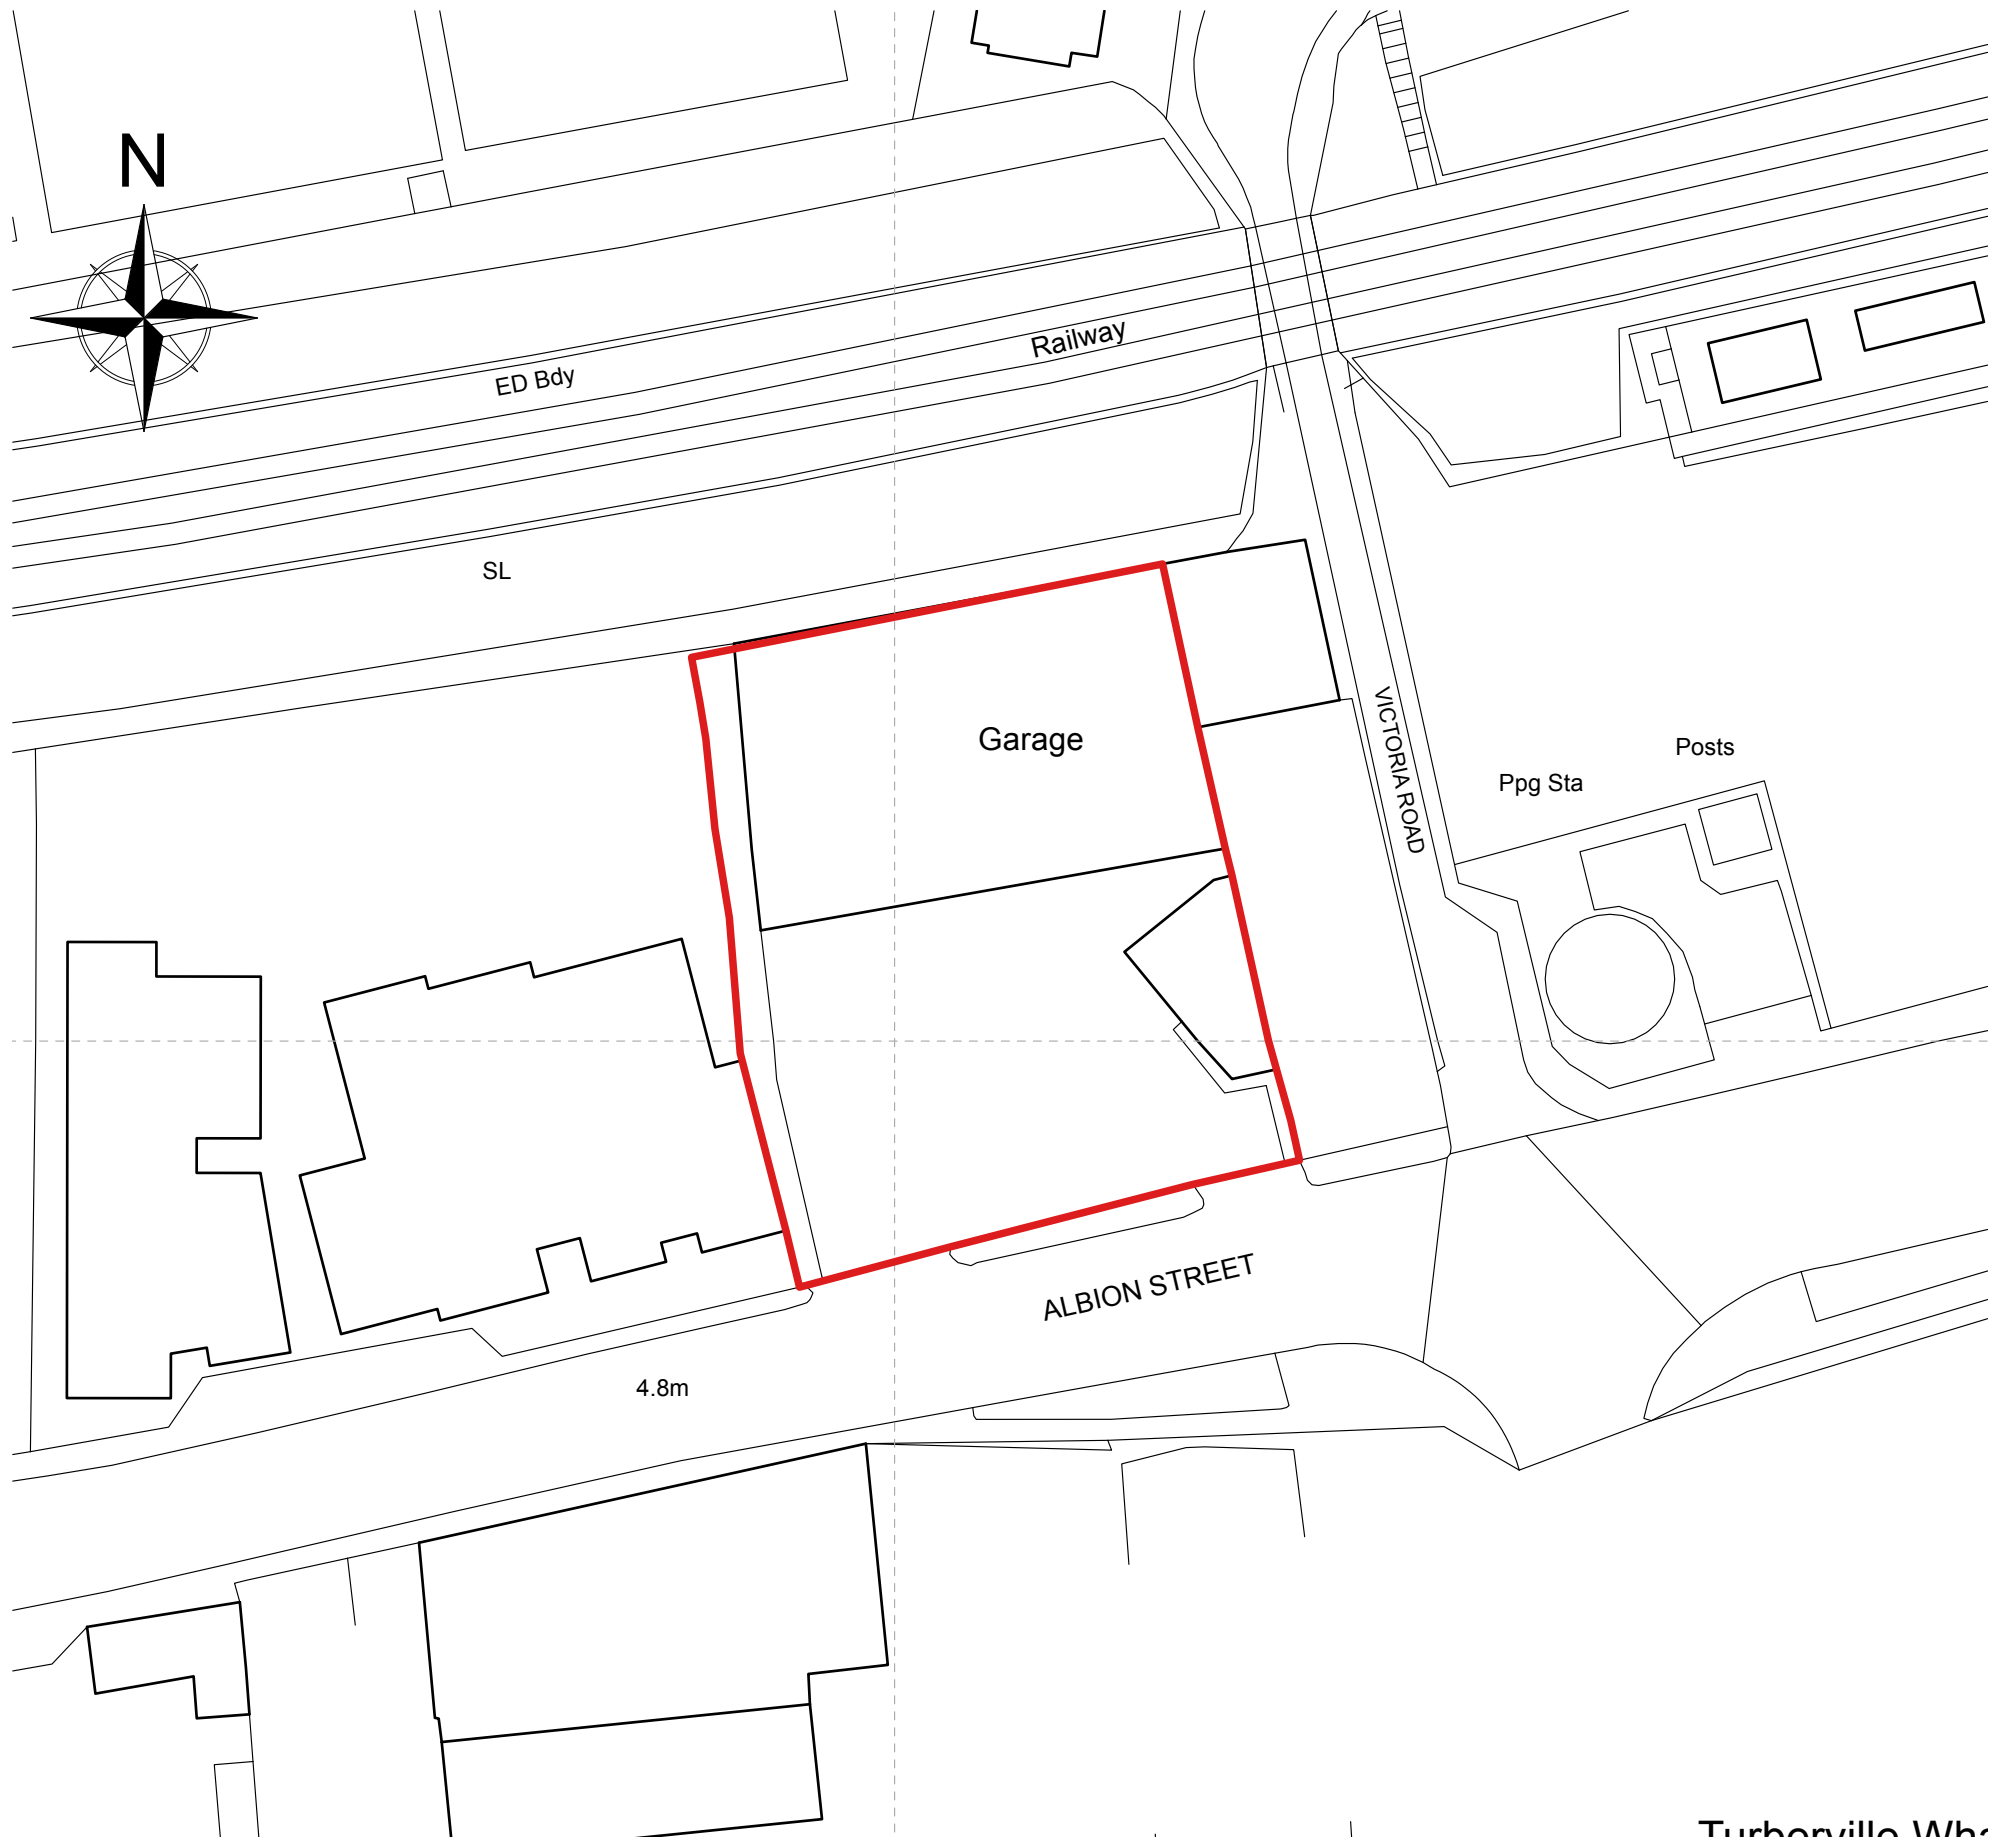

1:500 Existing Block Plan

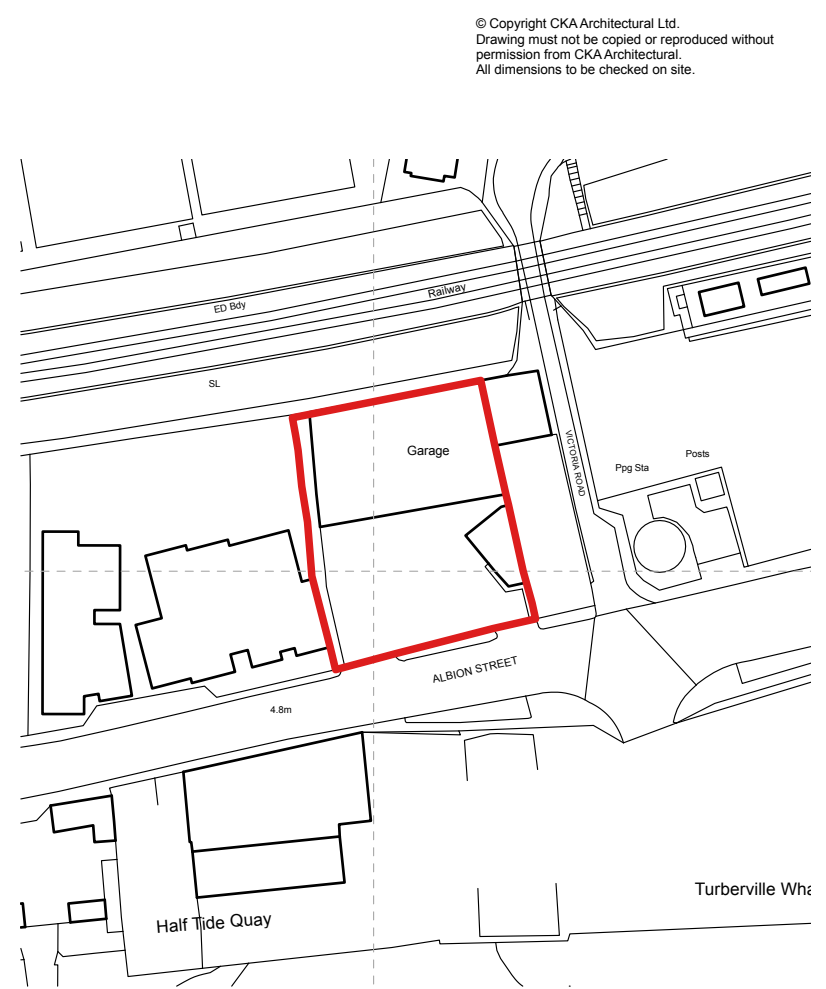

1:1250 Location Plan

© Copyright CKA Architectural Ltd.  
Drawing must not be copied or reproduced without  
permission from CKA Architectural.  
All dimensions to be checked on site.

| Revisions |                        |
|-----------|------------------------|
| -         | 31/10/2025 First Issue |



CKA Architectural Ltd  
36 Church Street, Eastbourne, BN21 1HS  
01323 729516 cka.co.uk

Client  
PR Homes Ltd

Project address  
37 Albion Street  
Southwick  
BN42 4DN

Project description  
Site redevelopment

Drawing title  
Existing Location and Block Plans

|        |                   |          |  |
|--------|-------------------|----------|--|
| Scale  | 1:500 & 1250 @ A3 |          |  |
| Job N° | Drawing N°        | Revision |  |
| 3471   | 11                |          |  |

# Existing Location and Block Plans