



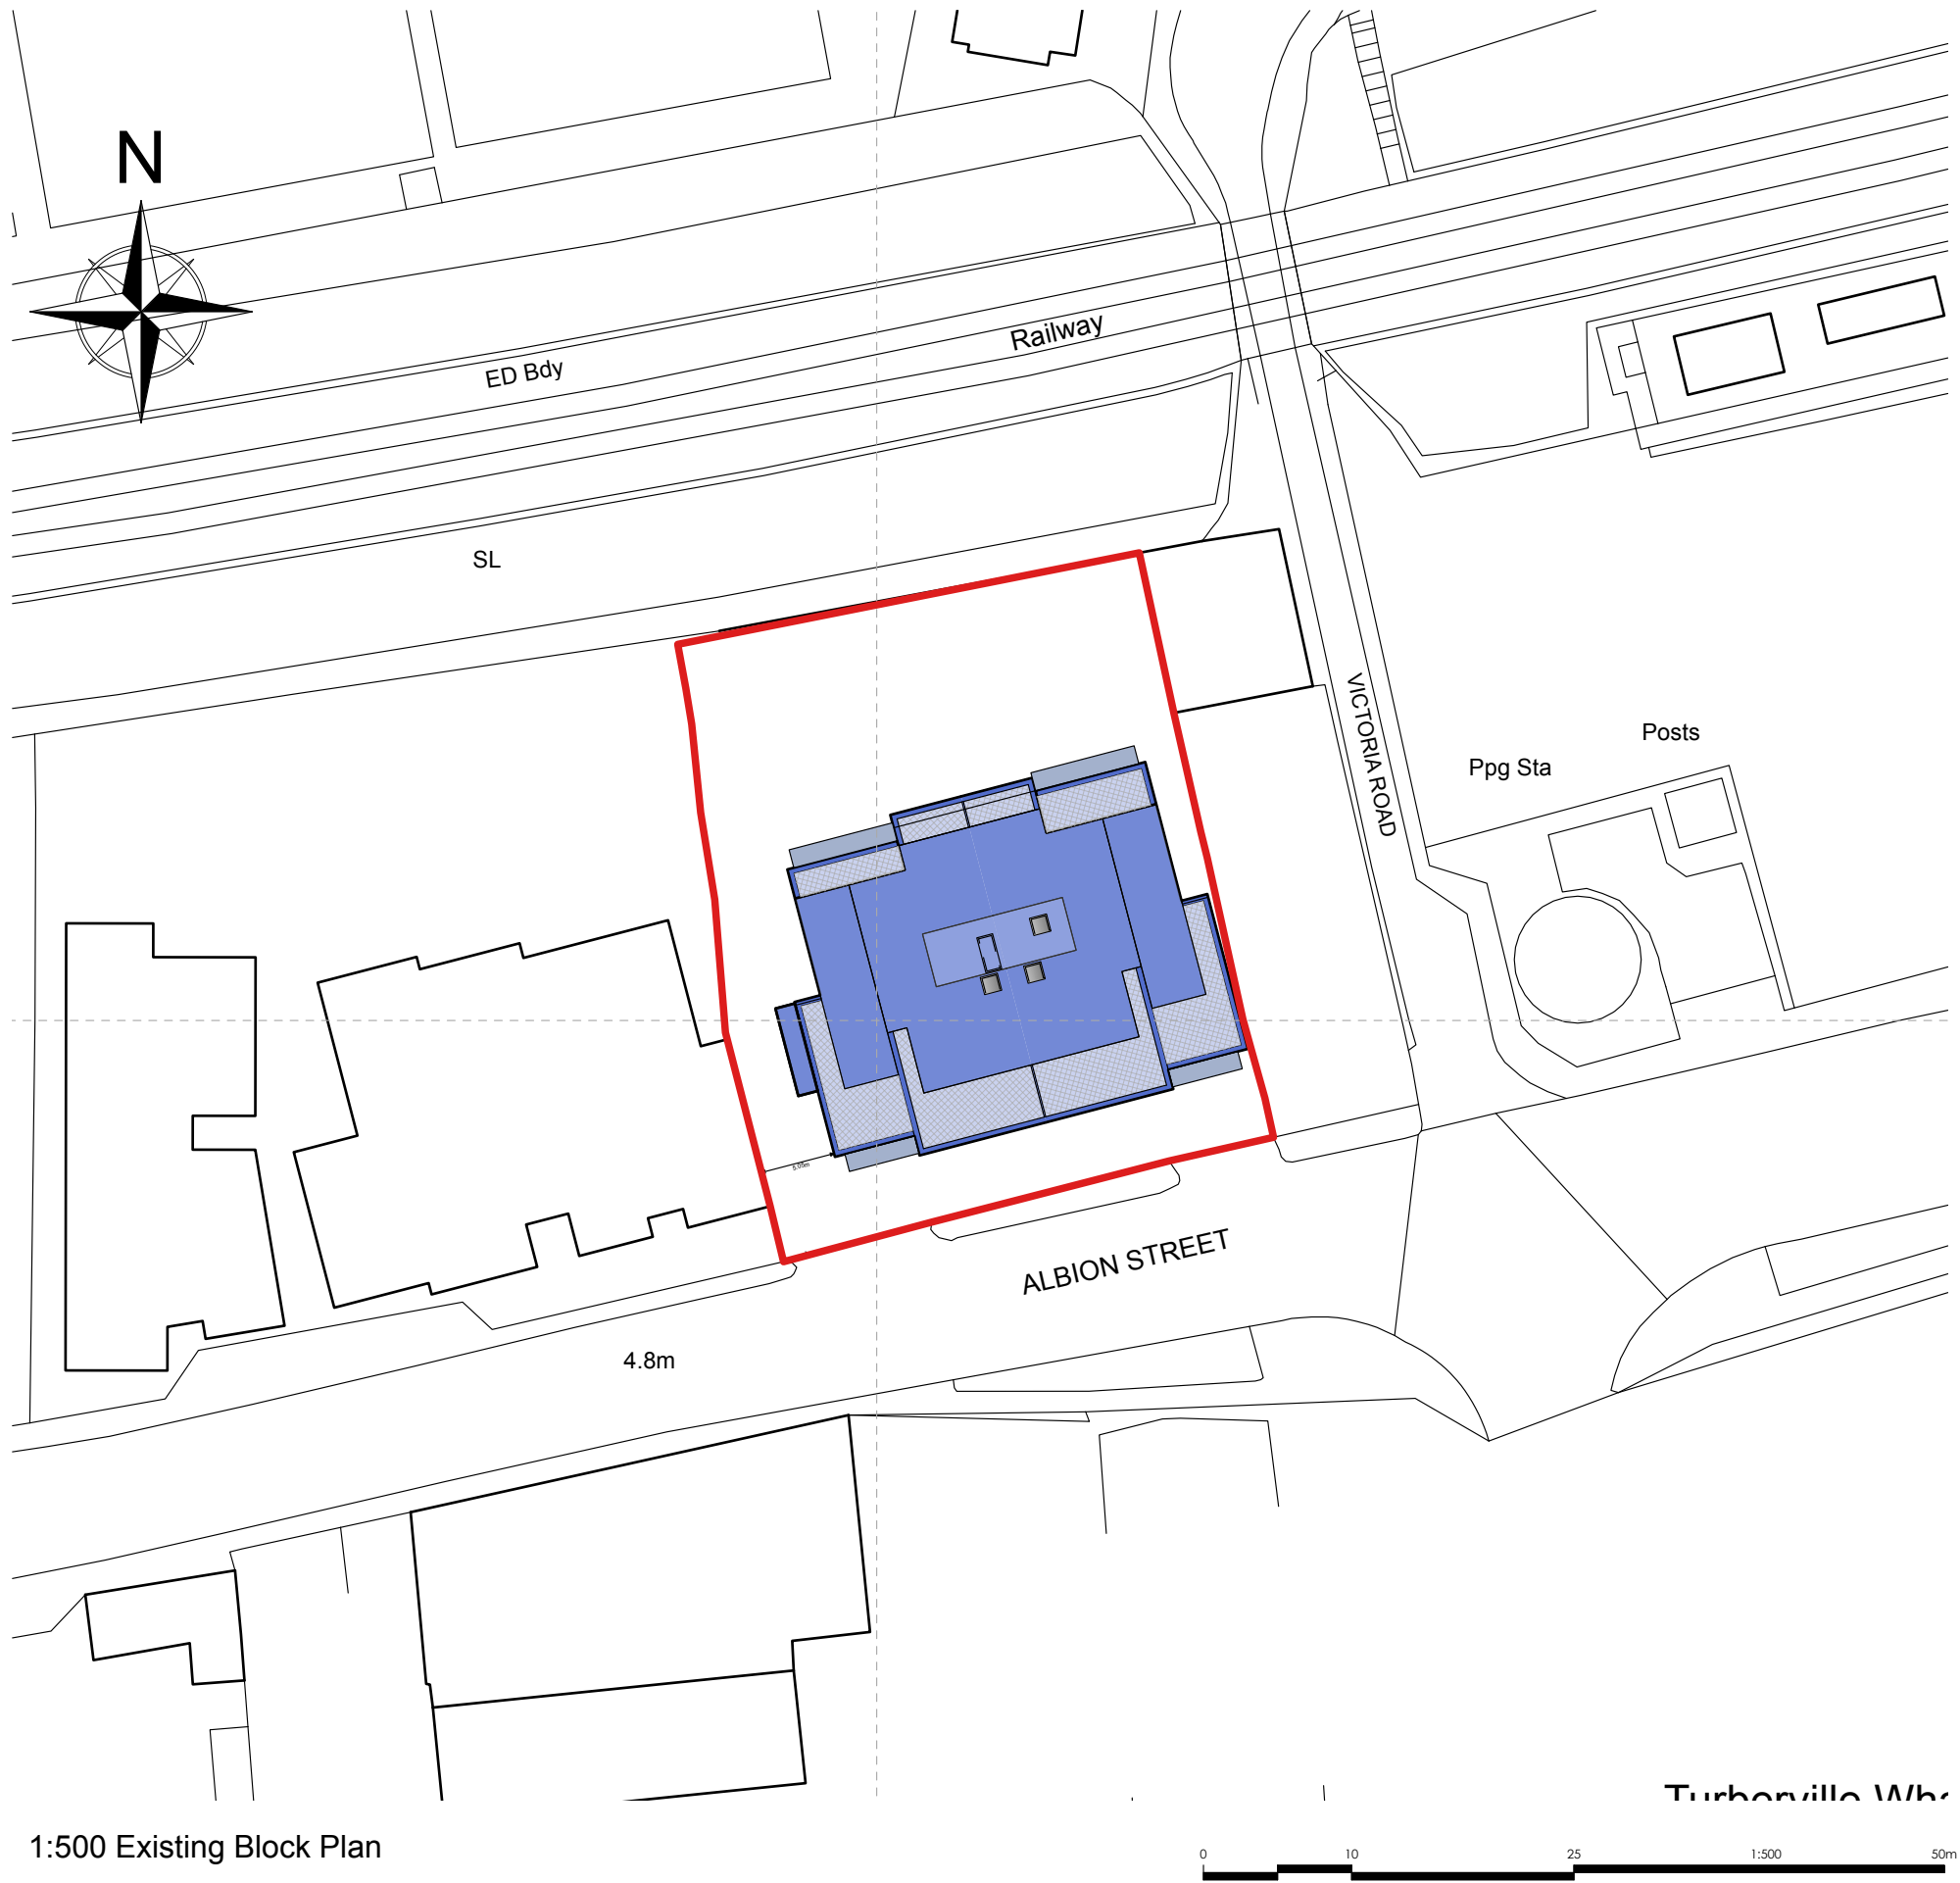

1:500 Existing Block Plan

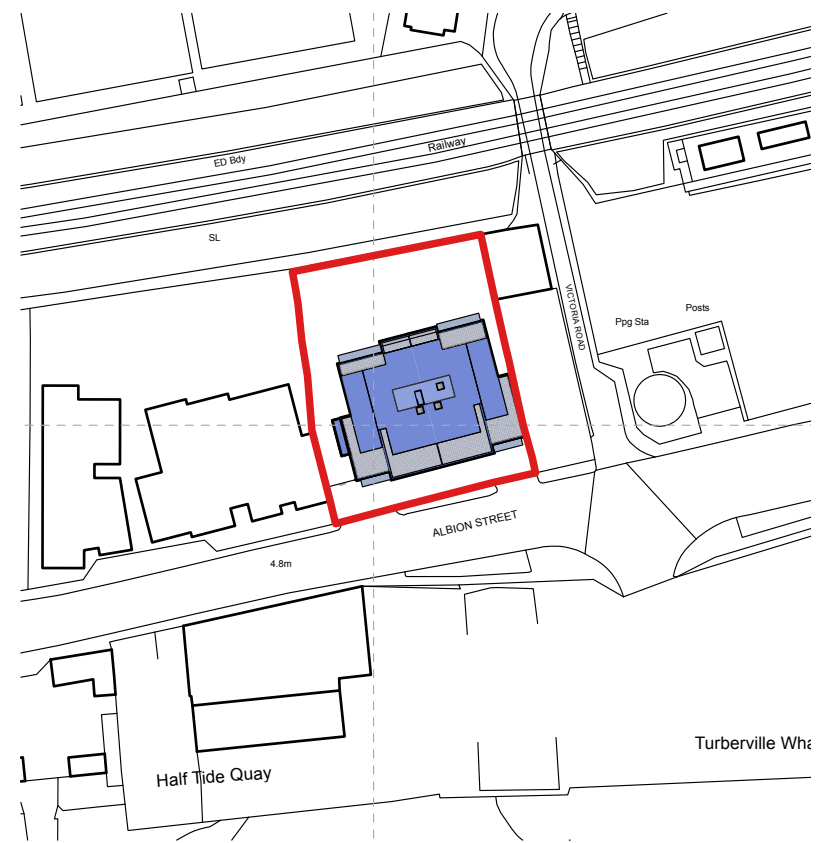

1:1250 Location Plan

© Copyright CKA Architectural Ltd.
Drawing must not be copied or reproduced without
permission from CKA Architectural.
All dimensions to be checked on site.

Revisions	
- 31/10/2025	First Issue



CKA Architectural Ltd
36 Church Street, Eastbourne, BN21 1HS
01323 729516 cka.co.uk

Client
PR Homes Ltd

Project address
37 Albion Street
Southwick
BN42 4DN

Project description
Site redevelopment

Drawing title		
Proposed Location and Block Plans		
Scale 1:500 & 1250 @ A3		
Job N°	Drawing N°	Revision
3471	12	

Proposed Location and Block Plans