



Flat N°	Beds	Persons	1 Bed sq m	2 Bed sq m	3 Bed sq m
Flat 1	3	5			84.8
Flat 2	1	2	54.5		
Flat 3	1	2	53		
Flat 4	3	5			88.8
Flat 5	1	2	60		
Flat 6	2	3		63.4	
Flat 7	2	3		65.1	
Flat 8	2	3		65.1	
Flat 9	2	3		63.8	
Flat 10	2	3		63.5	
Flat 11	2	3		67	
Flat 12	1	2	60		
Flat 13	2	3		63.4	
Flat 14	2	3		65.1	
Flat 15	2	3		65.1	
Flat 16	2	3		63.8	
Flat 17	2	3		63.5	
Flat 18	2	3		67	
Flat 19	1	2	60		
Flat 20	2	3		63.4	
Flat 21	2	3		65.1	
Flat 22	2	3		65.1	
Flat 23	2	3		63.8	
Flat 24	2	3		63.5	
Flat 25	2	3		67	
Flat 26	2	4		91.6	
Flat 27	2	3		65.1	
Flat 28	2	3		65.1	
Flat 29	2	4		84.7	
Flat 30	2	3		67	
Flat 31	3	5			103.4
Flat 32	3	5			103.4
Totals	61	101	266.5	1679.5	184.2 2130.2

Total Existing Building GIA	562
Total Proposed Building GIA	2774.9

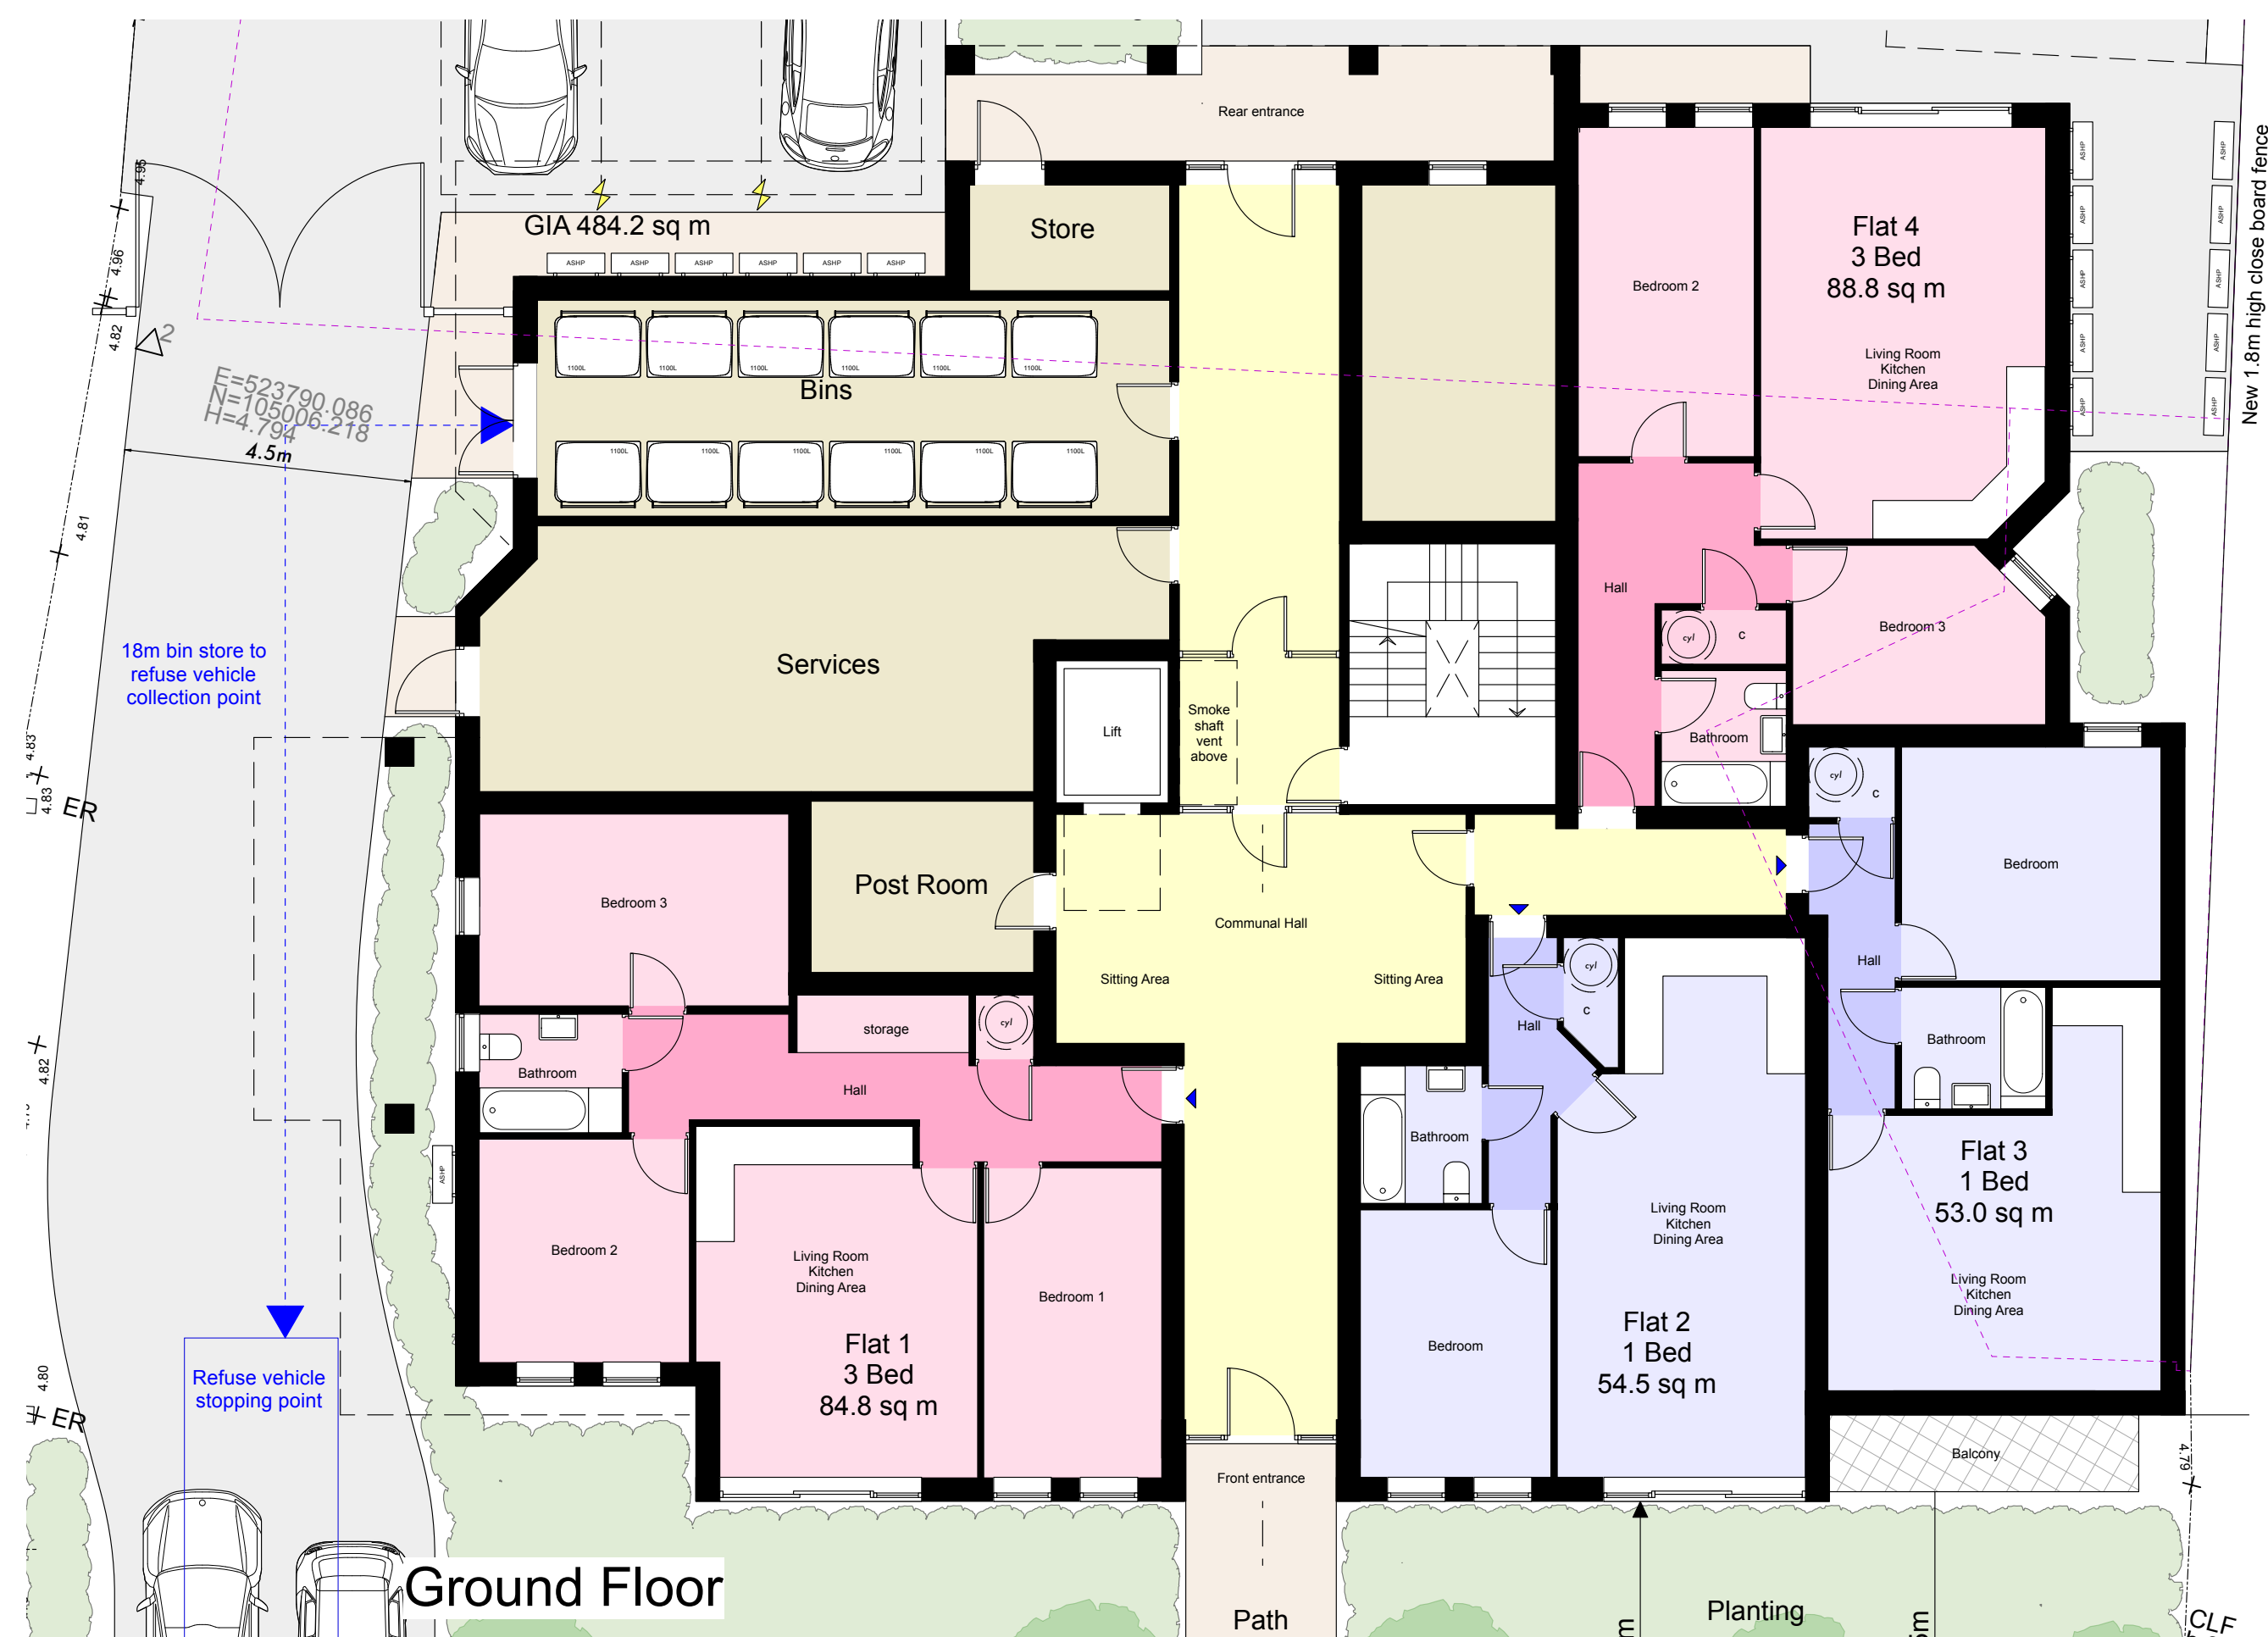

Ground Floor

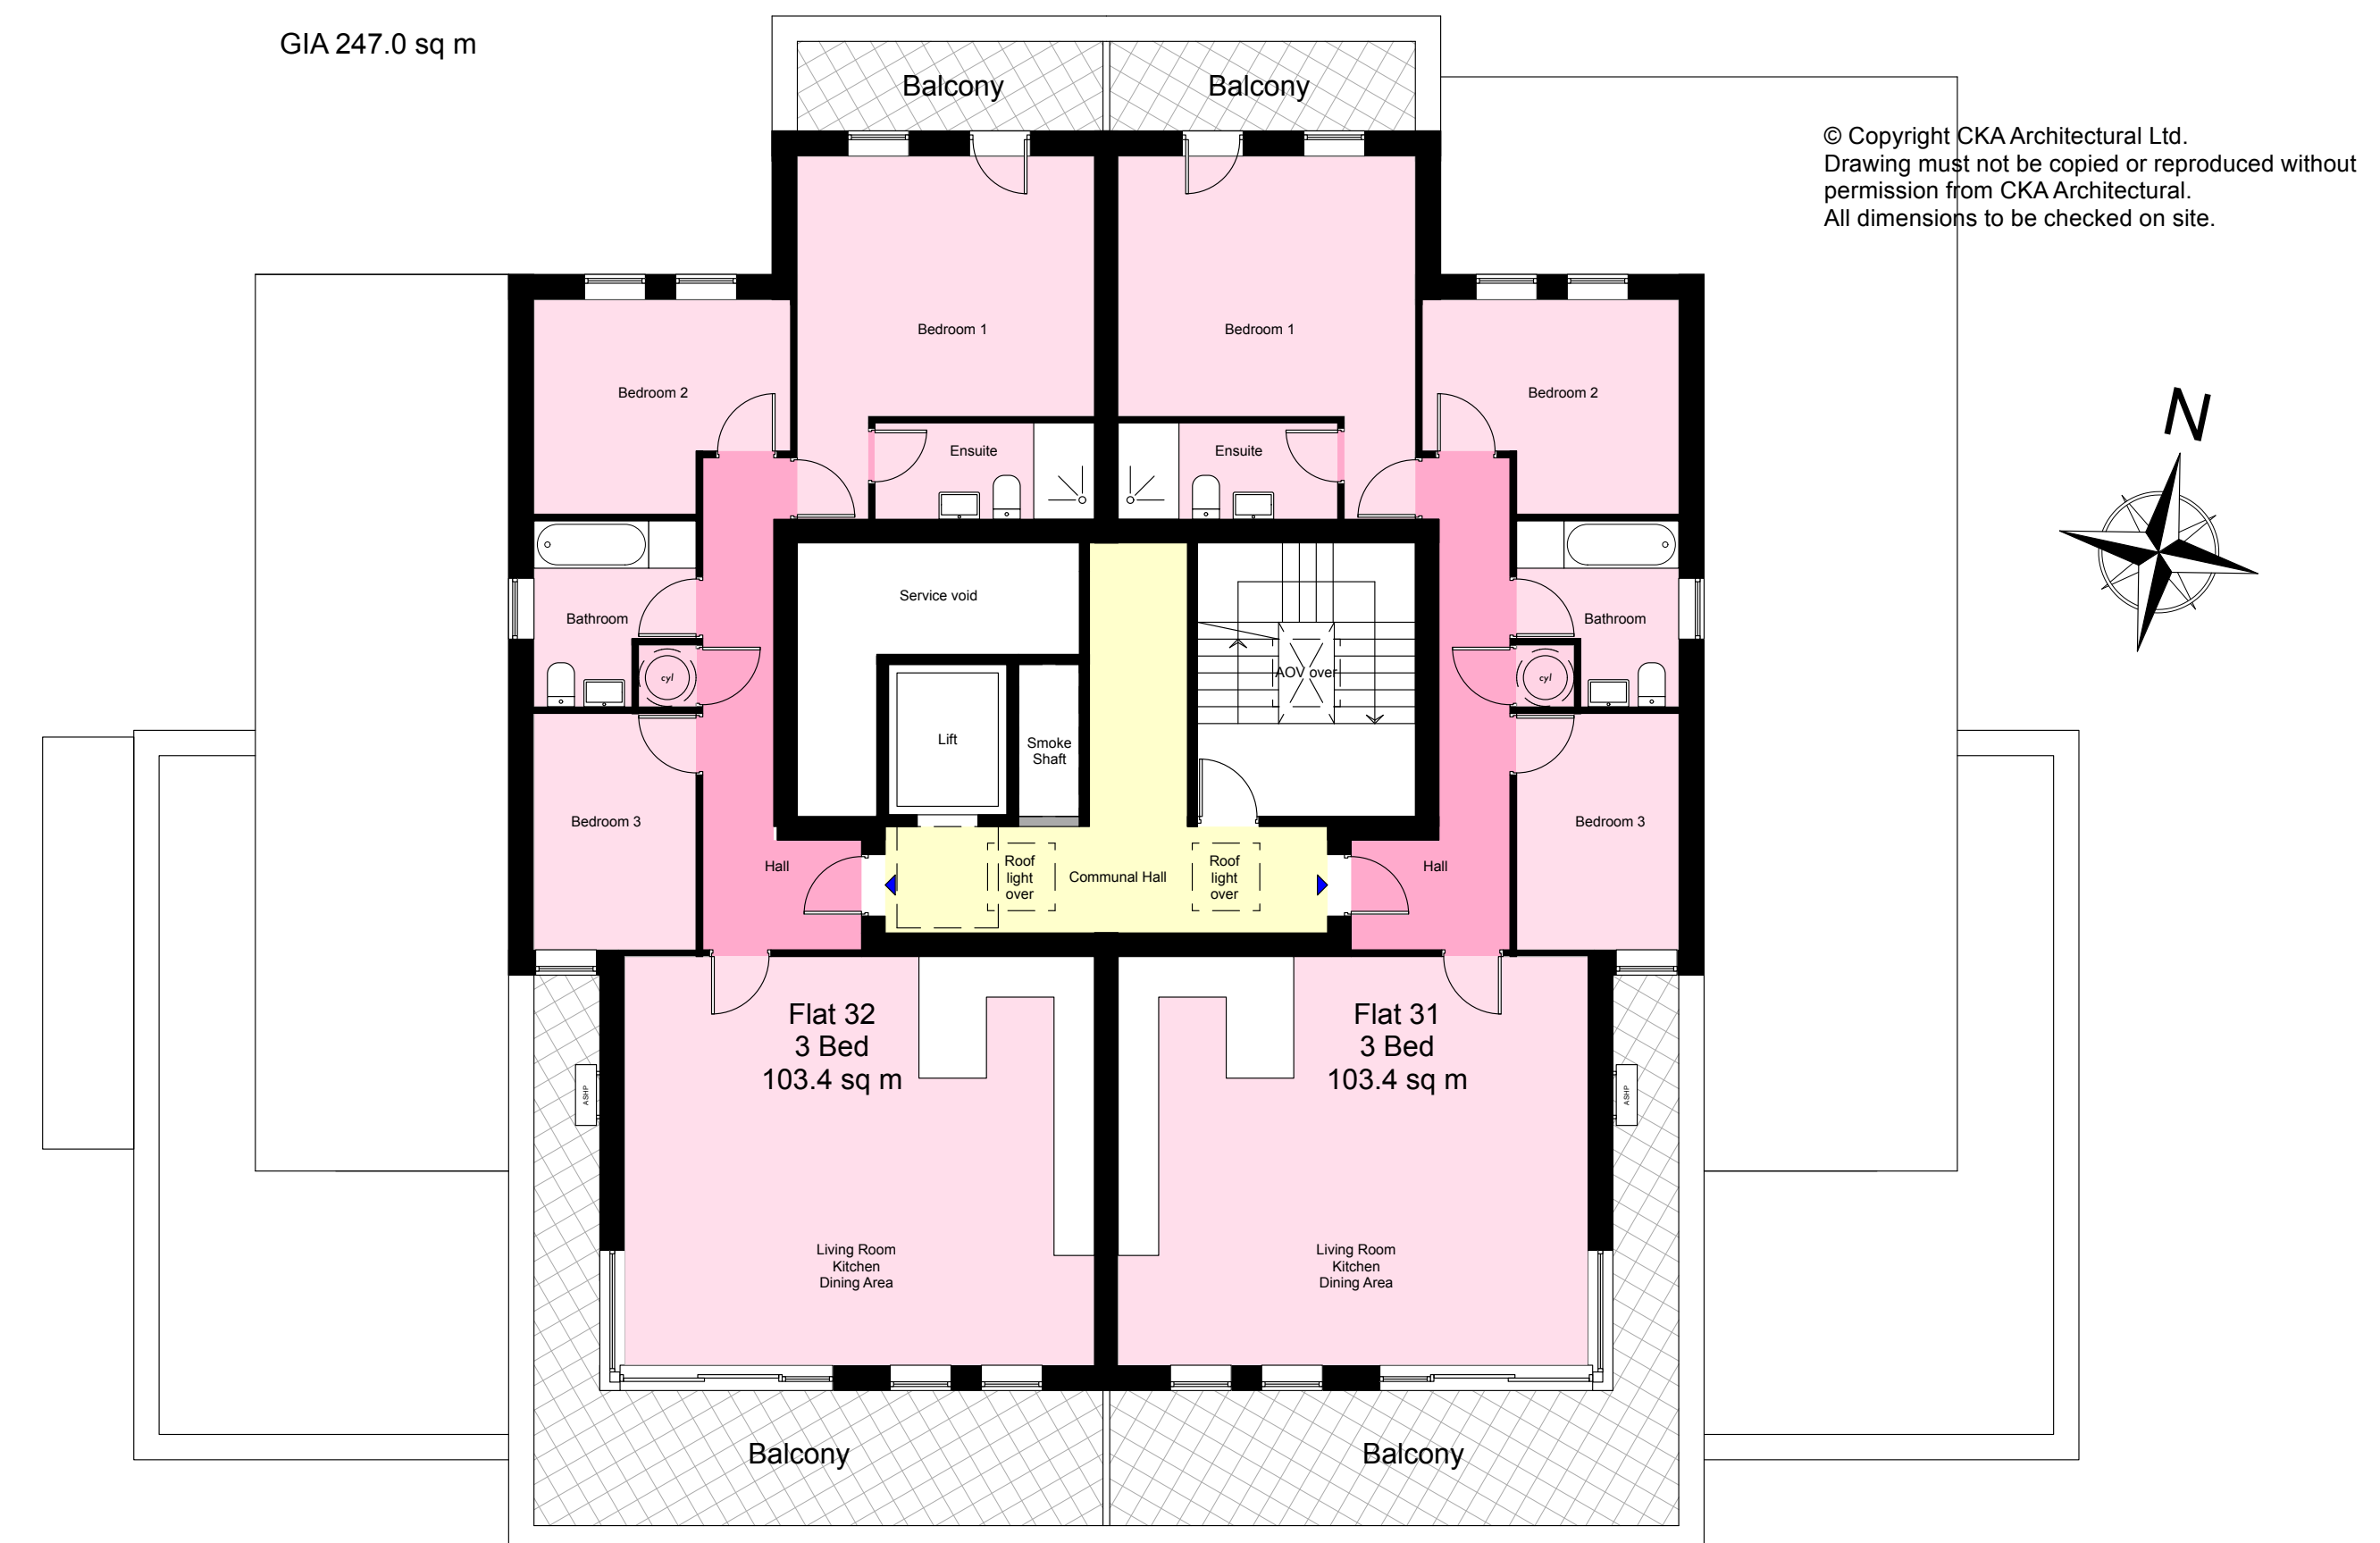


Fifth Floor



Fourth Floor

Proposed Plans

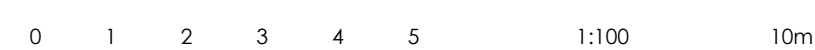

CKA Architectural Ltd
36 Church Street, Eastbourne, BN21 1HS
01323 729516 ckaa.co.uk

Client
PR Homes Ltd

Project address
37 Albion Street
Southwick
BN42 4DN

Project description

Erection of 32 no. flats [C3]+ asso
works, demo of exist comm build

Revisions	
- 24/10/2025	First issue
B 08/05/2026	Updated
C 09/06/2026	Updated
D 15/06/2026	ASHP

Drawing title
Proposed Plans

Scale 1:100 @ A1

Job N°	Drawing N°
3471	16

Revision