ADUR DISTRICT COUNCIL

WEST SUSSEX

TOWN AND COUNTRY PLANNING ACT, 1990
TOWN & COUNTRY PLANNING (TREE PRESERVATION ORDER)
and (TREES IN CONSERVATION AREAS) REGULATIONS

FOR OFFICIAL USE ONLY
Appl. No Arc/0252/07 T/F
Date Received 24 APR 2007

APPLICATION TO CARRY OUT WORK TO TREES

subject to a Tree Preservation Order/including trees in a Conservation Area (not subject to a Tree Preservation Order)

4 copies of this form together with 4 copies of a site plan accurately identifying the trees affected by this application should be completed and returned to the Planning Officer. You are advised to read the notes for guidance (overleaf) before completing the form..

All measurements are to be given in metric (89/617 EEC Directive)

Applicant (In BLOCK CAPITALS)	Agent (if any) to whom correspondence should be sent (IN BLOCK CAPITALS)
Name M.N. ATTERBURY	Name
Address LITTLE BAYARDS HORSHAM ROAD STEYNING W.Sx.	Address
Tel. No. [redacted]	Tel. No.

Full address or location of the land to which this application relates
LAND AT REAR OF "KEEWATIN", WEST STREET SOMPTING LANCING. W/Sx. OPP. "THE MARQUIS OF GRANBY" PUB.

Particulars of applicants interests in the land on which the trees are growing:

Co OWNER WITH BROTHER

Title of the Tree Preservation Order, Planning Permission or Conservation Area.

THE TREE PRESERVATION ORDER No. 19 97 13.53/3/97(S)

PLANNING PERMISSION REFERENCE

THE CONSERVATION AREA

Description of trees: (Give particulars of each tree, group of trees or woodlands together with the number of trees involved so that those involved can be easily identified.)

ONE VERY LARGE POPLAR

Extent and type of operation (give details of the works for which permission is required):

FELL

P.T.O.

C.P. 13

7. If applicable, state how the selective works are marked for identification purposes:

8. For what reason is the application made?

TREE UNSAFE DUE TO SEVERE HONEY FUNGUS

9. Have you/the applicant any proposals for replanting? If so, give details:

(See Note (d)) NO

I/We apply for permission to carry out works to the trees described in this application and indicated on the attached plans.
(*Delete where not applicable)

Dated . . . . 23.04.07 . . . . . Signed [redacted]

Applicant/Agent:

NOTES

a) **In all cases,** plans should be submitted with this application in order that the trees in question can be accurately identified. (4 copies are required). The plans should also clearly indicate the site to which the application relates edged in red.

b) Where selective felling is to be carried out or isolated or hedgerow trees are to be felled, the trees to be felled should be accurately marked on a plan to a scale not less than1:2500.

c) When a wood or portion of wood is to be clear felled, a plan to a scale of 1:10000 metric showing the boundary of the area to be felled and the acreage involved is required.

d) In most cases where felling is proposed a certain amount of **replanting** is likely to be a requirement of any consent which may be granted.

e) Any additional information in support of your proposal may be included in a letter accompanying the application, if you so wish.

f) Forms and plans should be sent to The District Planning Officer, Adur District Council, Civic Centre, Ham Road, Shoreham-by-Sea, West Sussex. BN43 6PR

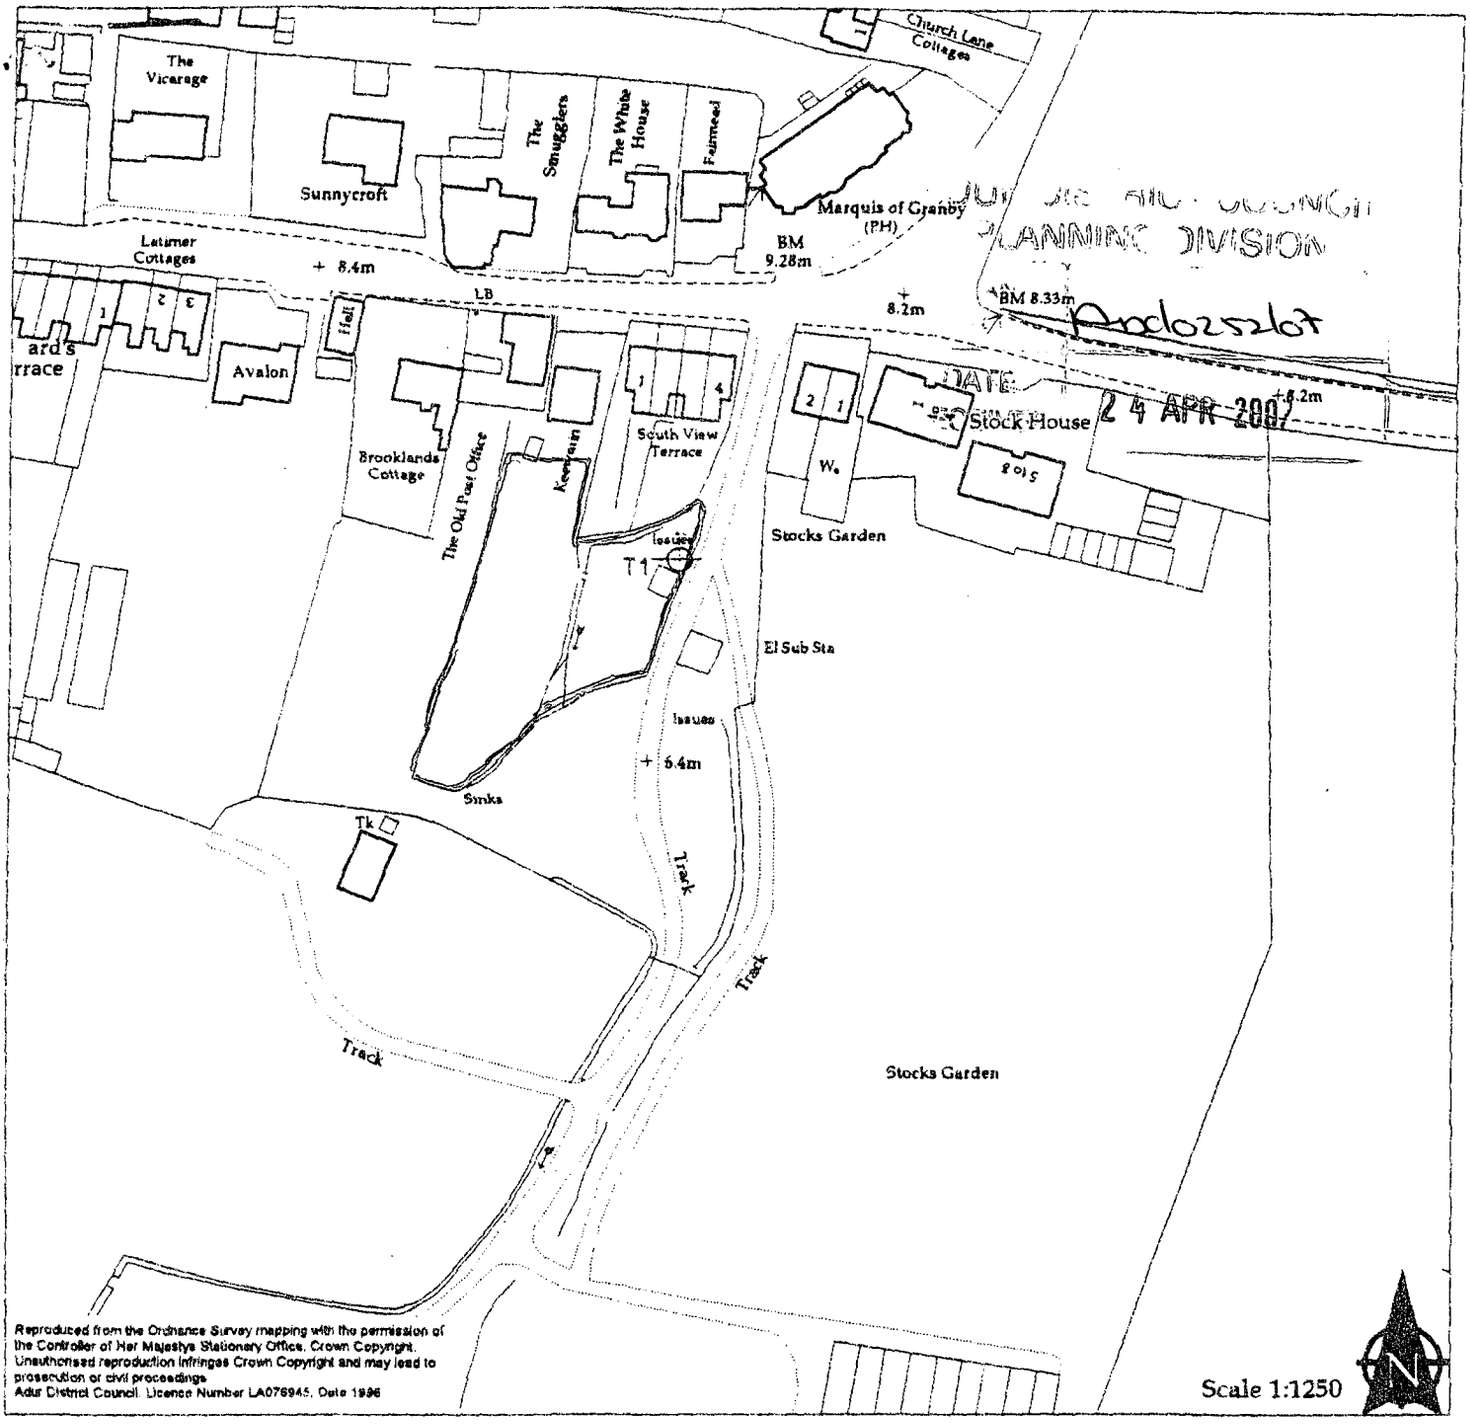

Reproduced from the Ordnance Survey mapping with the permission of the Controller of Her Majestys Stationery Office. Crown Copyright. Unauthorised reproduction infringes Crown Copyright and may lead to prosecution or civil proceedings
Adur District Council. Licence Number LA076945, Date 1996

PLANNING DIVISION
DATE 24 APR 2007

TREE PRESERVATION ORDER 13.53 / 3 / 96 (S)

"KEEWATIN" WEST STREET SOMPTING.
T1. - POPLAR

ADUR
DISTRICT COUNCIL

DEVELOPMENT SERVICES DEPARTMENT

D.J.WADE, B.Sc (ECON), MCD., AILAM., MRTPI.
Director of Development Services

Civic Centre, Ham Road, Shoreham - by - Sea. Sussex. BN4 6PR
Telephone, Shoreham - by - Sea (01273) 455566
Fax No. (01273) 454847