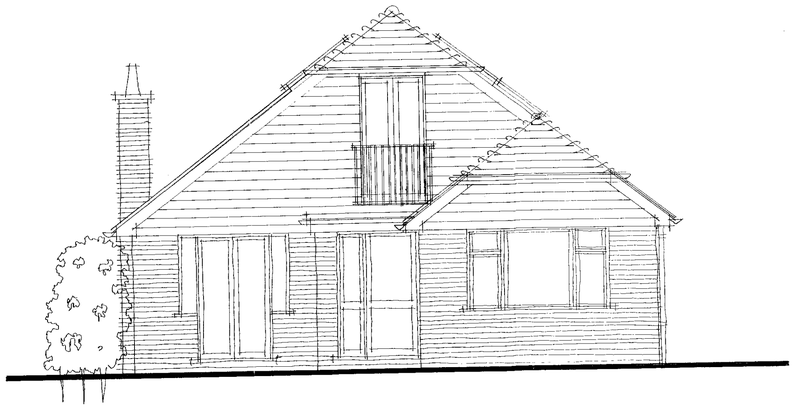

FRONT ELEVATION

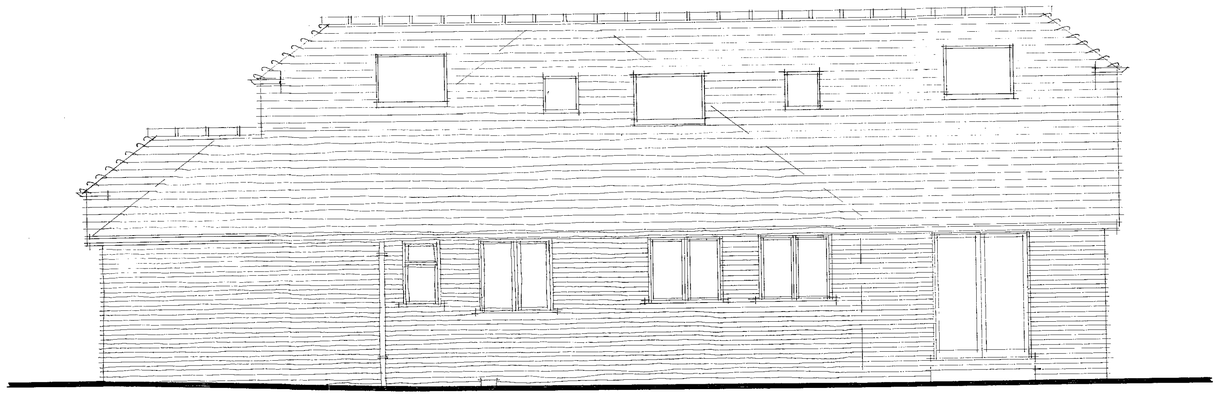

NORTH ELEVATION

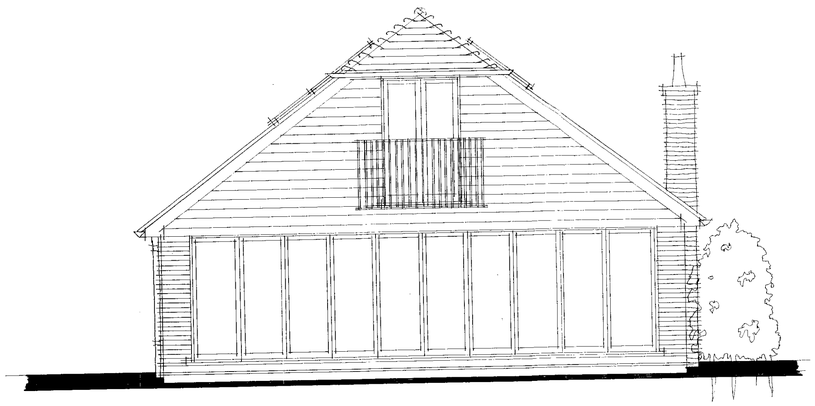

REAR ELEVATION

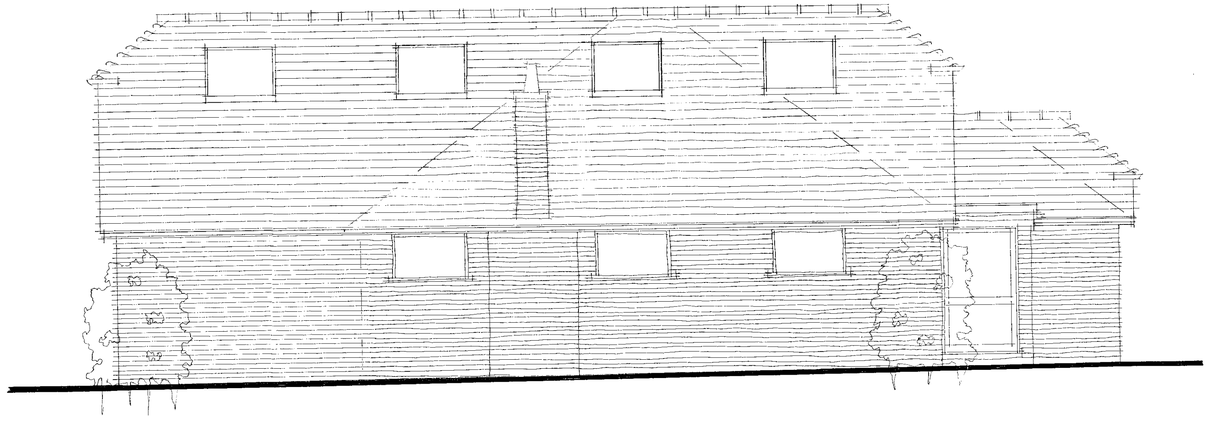

SOUTH ELEVATION

Rev.A. Velux altered/small roof gabled. Nov. 2010 gff
Rev.B. Some velux removed/some raised. flat balcony altered to Juliette. Jan 2011 gff
Rev.C. half gables added to roofs. March 2011 gff

Alan Scarratt
ARCHITECTURAL SERVICES

33 Hurley Road, Worthing, West Sussex BN13 2PA
Tel/Fax: (01903) 690102

client Mr. C. Bushby

job 1 Mardyke
Shoreham Beach
Shoreham by Sea
West Sussex

dwg. no. AS.592C

dwg. title rear extension & roof extension with rooms in roofspace

drawn by Alan Scarratt

date Oct.2010 scale 1:50

Do not scale off drawings

Check all dimensions on site before all work is commenced

All goods materials and workmanship to conform with current building regulations, B.S.S. and C.O.P.'s

0 2 4 6 8 10 Metres