O'KEEFE SCANLON LIMITED
ARCHITECTURE
Rosemount House
West Byfleet, Surrey
KT14 6LB
Tel. 01932 352111
Fax. 01932 352112
mail.mail@oskarchitects.com
www.oskarchitects.com

CLIENT: Berkeley Homes (Southern) Ltd	PROJECT: Roberstacke, Shoreham Blocks B & C	DRAWING: Plan Location	A
SCALE: 1:1250 (A3 ORIGINAL)			P05
DRAWN: bdd	DATE: 12.05.09	0909	

© COPYRIGHT EXISTS ON THE DESIGNS AND INFORMATION SHOWN ON THIS DRAWING
This drawing may be scaled or cross referenced for the scale plot for planning application purposes only. Do not scale for any other purpose. Use figured dimensions only. Subject to site survey and all necessary consents.
All dimensions to be checked by user and any discrepancies, errors or omissions to be reported to the Architect before work commences. This drawing is to be read in conjunction with all other relevant material.

REV.	DATE	REVISIONS:
A	22.10.09	OS updated with new buildings

REV.	DATE	REVISIONS:

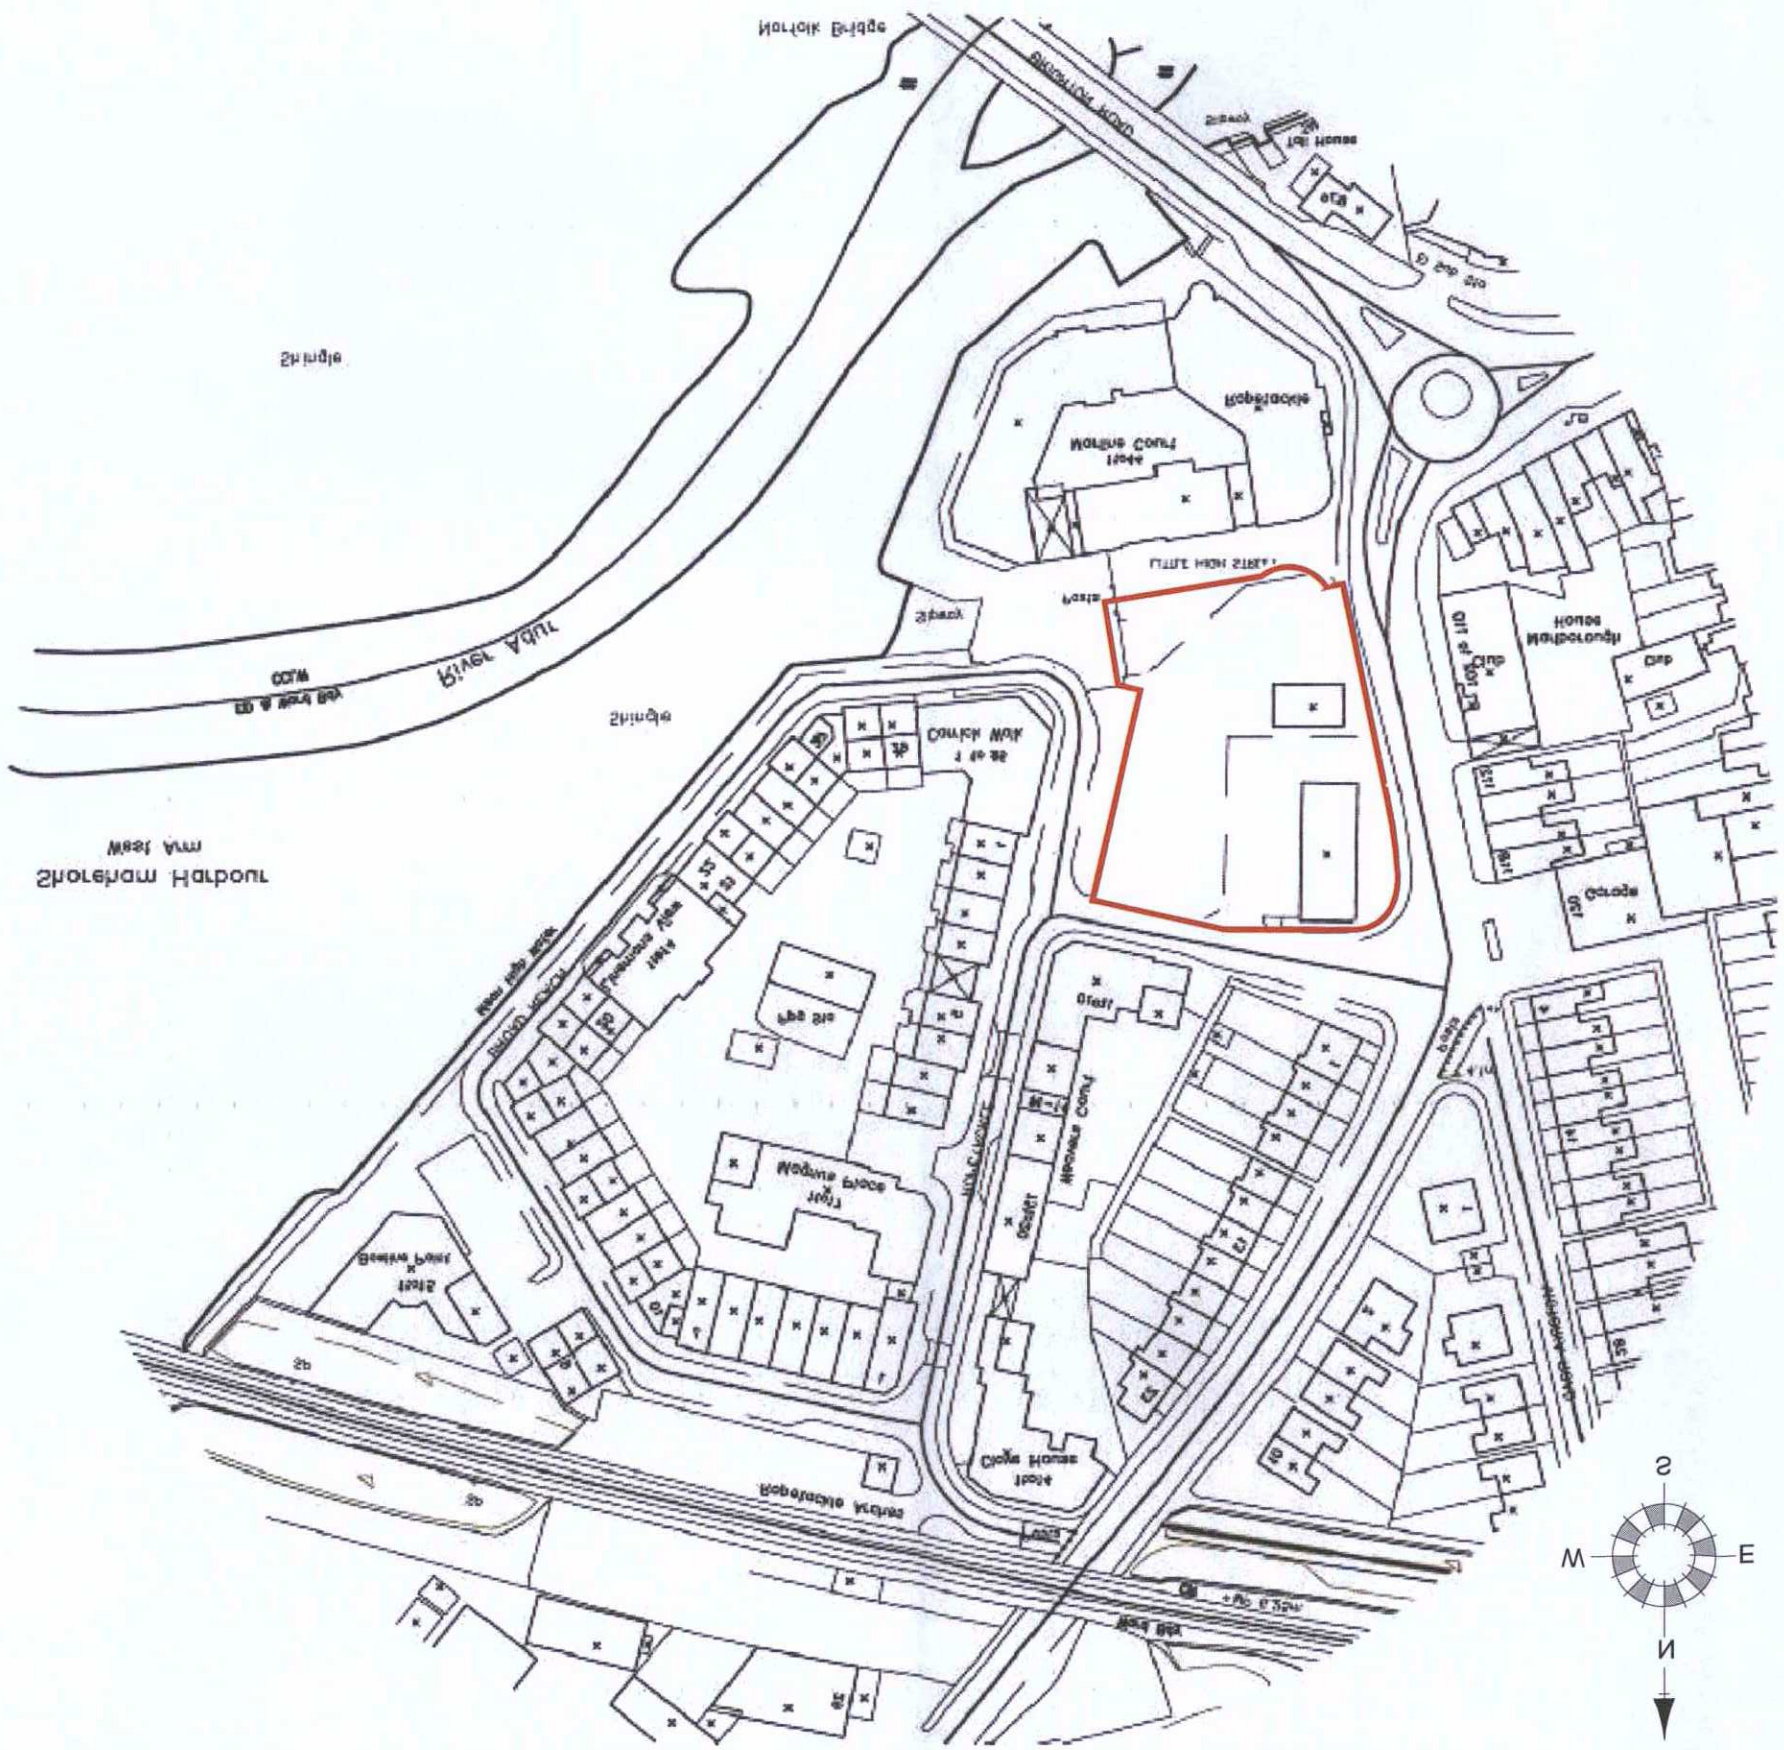
Norfolk Bridge
Brighton Road
Shrubs
Roberstacke
Norfolk Court
Flats
Flats
Shrubs
Flint House
Clubs
Flats
Flats
Flats