FOR MORE DETAIL OF MOVEMENT JOINTS REFER TO STRUCTURAL ENGINEERS DETAILS.

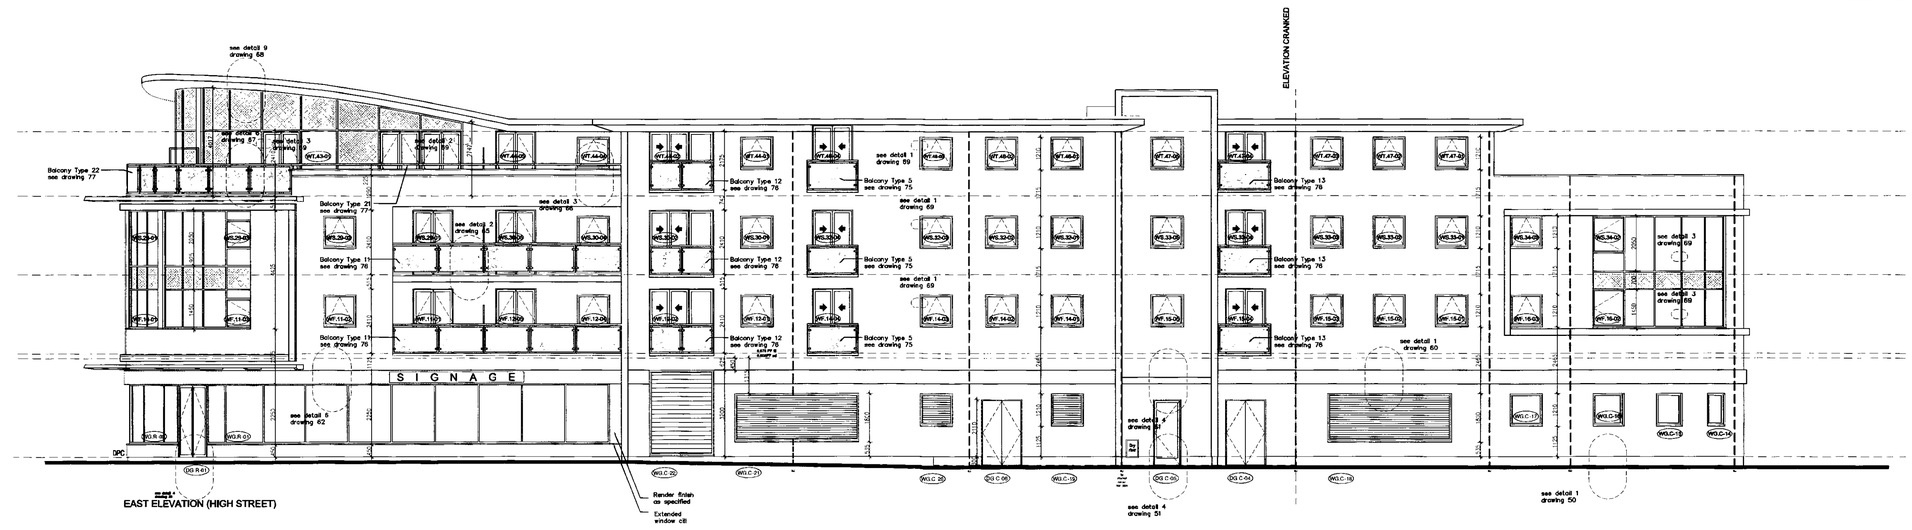

FINISHES KEY

Hatching indicates areas of composite insulated panel within curtain walling system. 50mm wide curtain walling designed by specialist with enhanced thermal/acoustic double glazing generally (specification to confirmed by manufacturer)– panels & curtain walling sections to be finished in PPC grey to the approval of LAP.

Feature cedar boarding
Kiln dried VT10 17f x 14f /x125mm finished secret fixed with 40mm s/s nails (To approval of LA) on breather membrane on 32x50mm s/w battens @ 600mm crs fixed back to blockwork.

20mm Weber.prat 'M' render over 100mm external leaf blockwork. Applied to manufacturers instructions.

Feature render fascia/window surround (colour subject to approval of local authority) over Weber.therm XP M1 EPS to flat bands & mineral fibre to curves. render applied as manufacturer details.
Refer to detail 1 drawing 60.

PLANNING DIVISION
PLAN No.
15 MAR 20..

CONSTRUCTION

© This drawing is copyright.
It is sent to you in confidence and must not be reproduced or disclosed to third parties without our prior permission.

Do not scale from this drawing, other than for Local Authority Planning purposes.

This drawing is to be read in conjunction with all relevant consultants, specialist manufacturers drawings and specifications.

Any discrepancies in dimensions or details on or between these drawings should be drawn to our attention.

All dimensions are in millimetres unless noted otherwise.

Any surveyed information incorporated within this drawing cannot be guaranteed as accurate unless confirmed by fixed dimension.

Ropetackle Shoreham Blocks B & C- East Elevation

REV	DATE	DESCRIPTION	INITIAL	CHECKED
C6	4/3/11	Central Brise Soleil deleted	CD	CD
C5	24/11/10	Third floor doors reduced from 2400 to 2175 high.	CD	CD
C4	10/8/10	Render thickness and feature band specification revised.	CD	CD
C3	16/4/10	Movement Joints added as shown on structural engineers drawings.	CD	CD
C2	1/4/10	Some Cedar cladding now render DTM 26/3/10. Openings added to C walling.	CD	CD
C1	3/3/10	CONSTRUCTION ISSUE	CD	CD
A	5/2/10	General update with refs added.	CD	-

HP architects
enquiries@HP-architects.com
01344 753 200

CLIENT: BERKELEY HOMES (Southern) Ltd

PROJECT: ROPETACKLE SHOREHAM BLOCKS B AND C

TITLE: EAST ELEVATIONS

SCALE	DATE	PROJECT NO
1:100 @ A1	18/12/09	AO9/WT123

DRAWN	CHECKED	
CD	CD	36 C6