


A3 DRAWING (Print with no scaling)

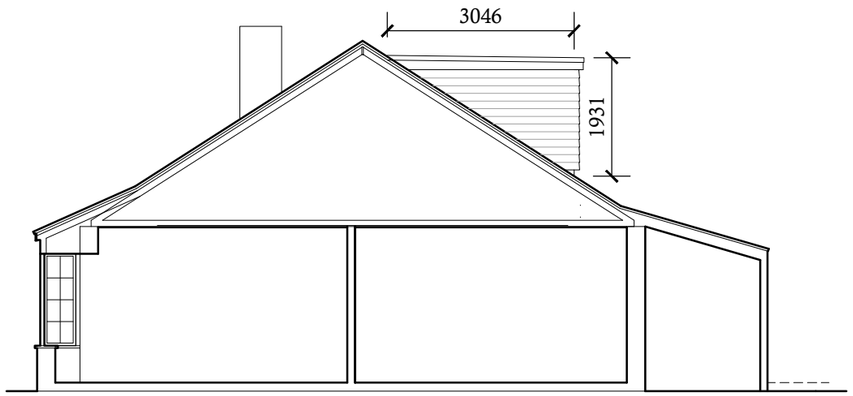


PROPOSED SIDE ELEVATION

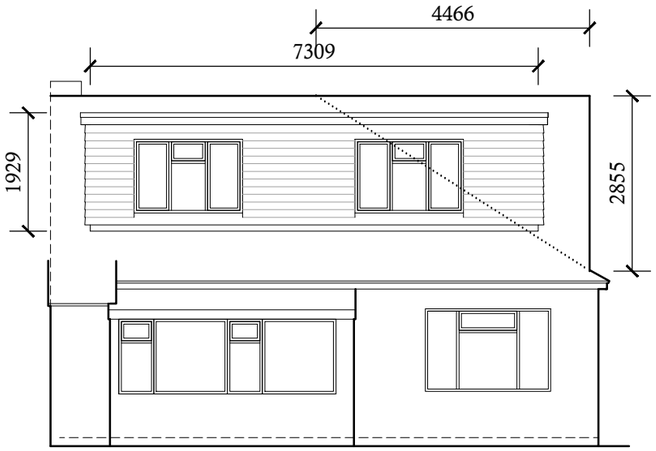

PROPOSED REAR ELEVATION

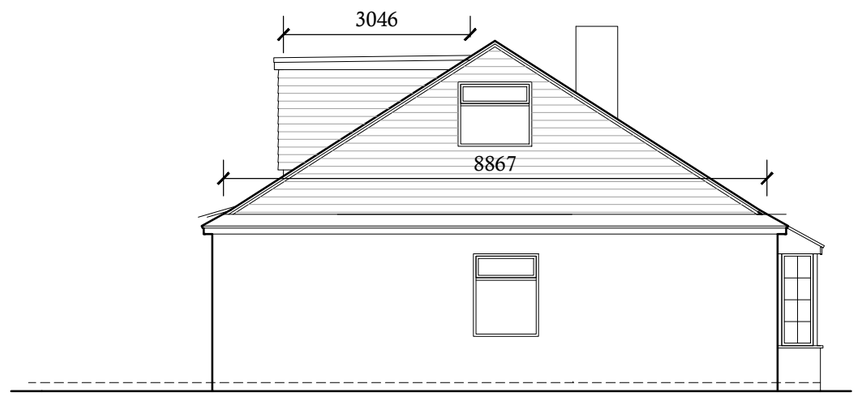


PROPOSED SIDE ELEVATION

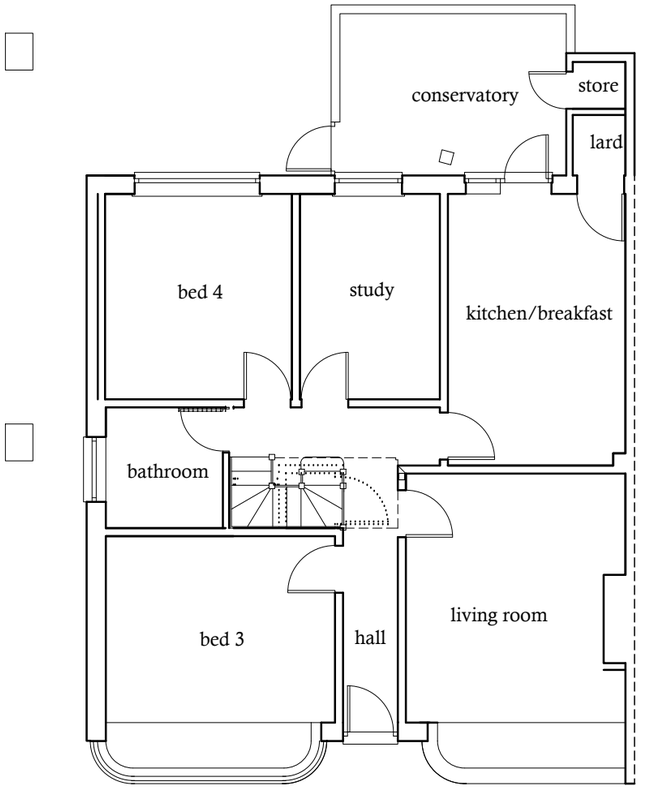


PROPOSED FLOOR PLAN

0m 1m 2m 3m 4m 5m 6m 7m 8m 9m 10m

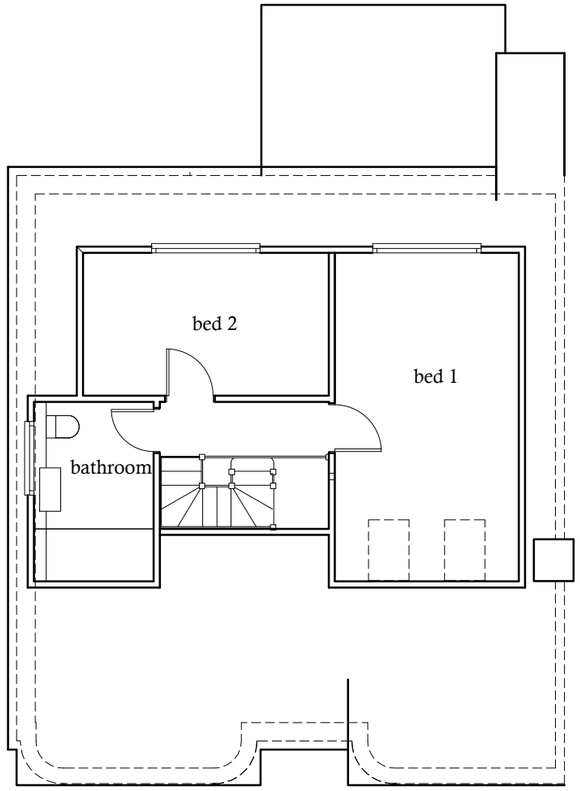

PROPOSED FIRST FLOOR PLAN

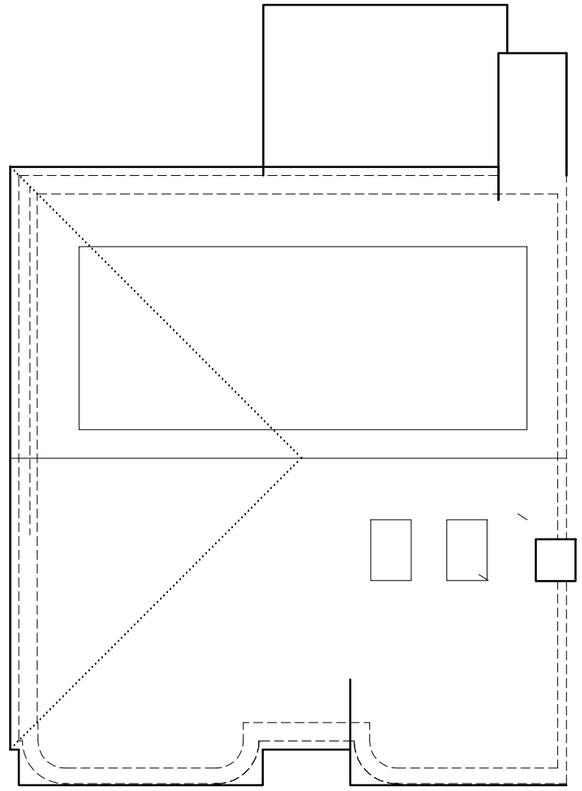

PROPOSED ROOF PLAN

Proposal: PROPOSED LOFT CONVERSION

Drawing Description.
PROPOSED ELEVATIONS, FLOOR & ROOF PLANS

Location.
3 The Drive, LANCING, BN15 8PT

For: Mr & Mrs Brian Mordey

Date : Oct 2019

SAB ARCHITECTURAL DESIGN CONSULTANTS
Tel: 07917858987
Email: architectural@sky.com

Scale : 1:100

Drawing No: 2019-47-LOFT02 rev.