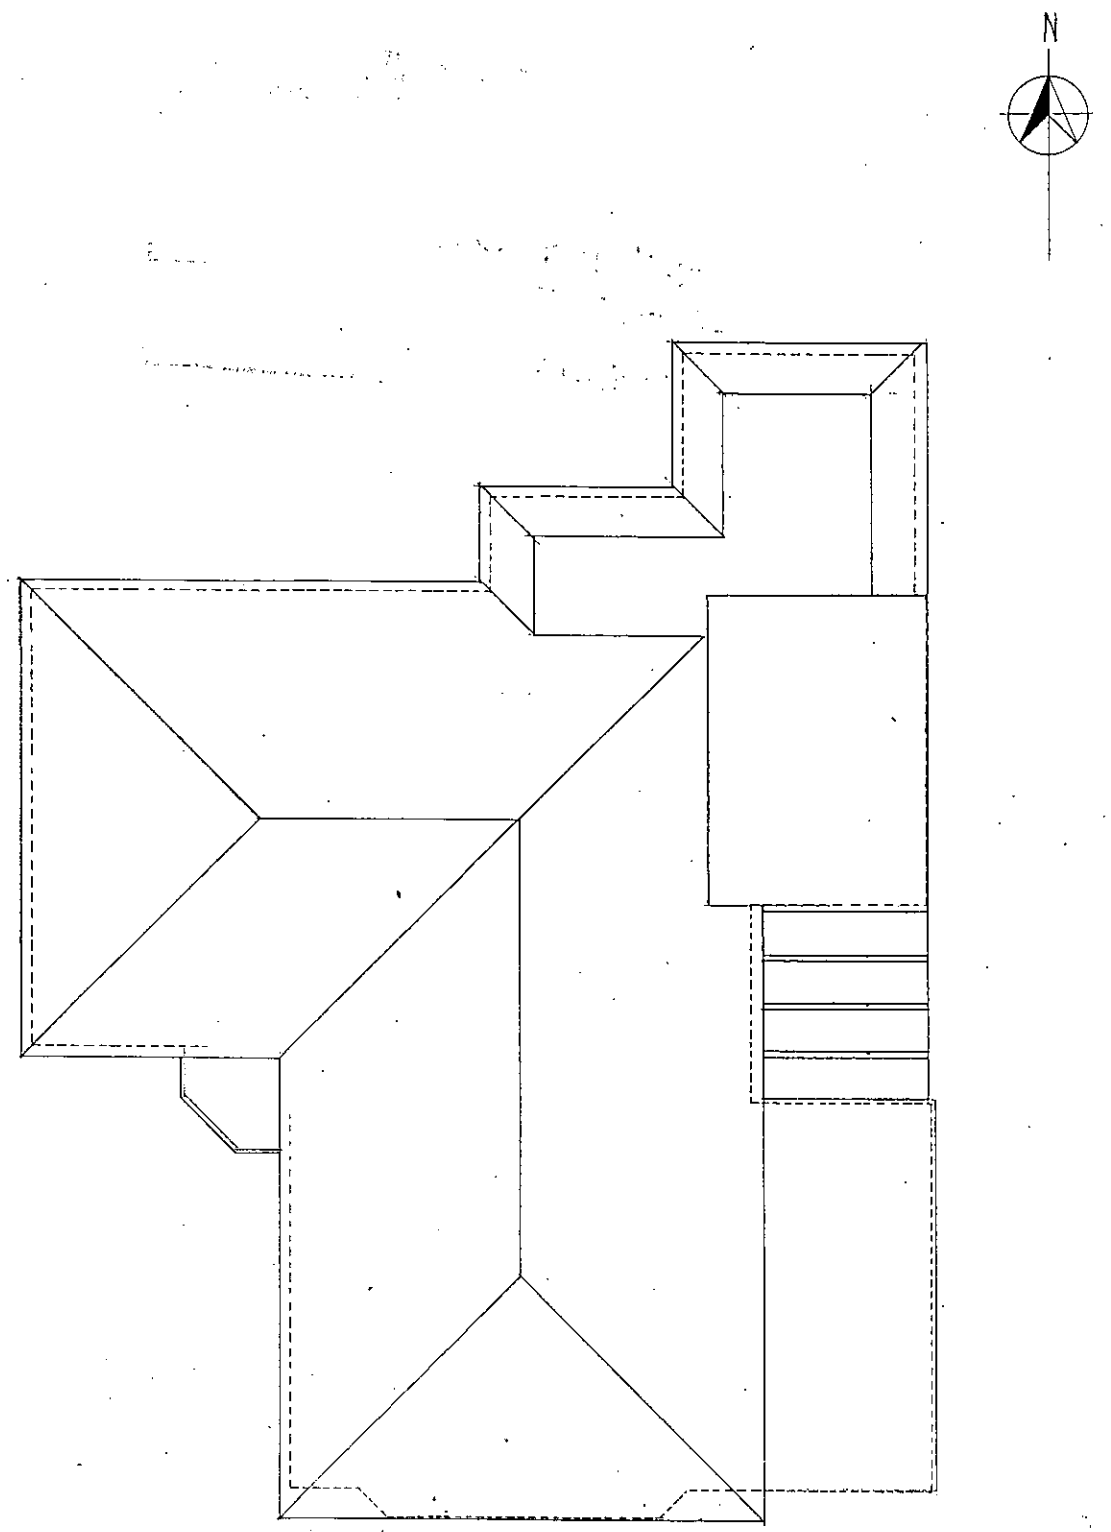

ROOF PLAN

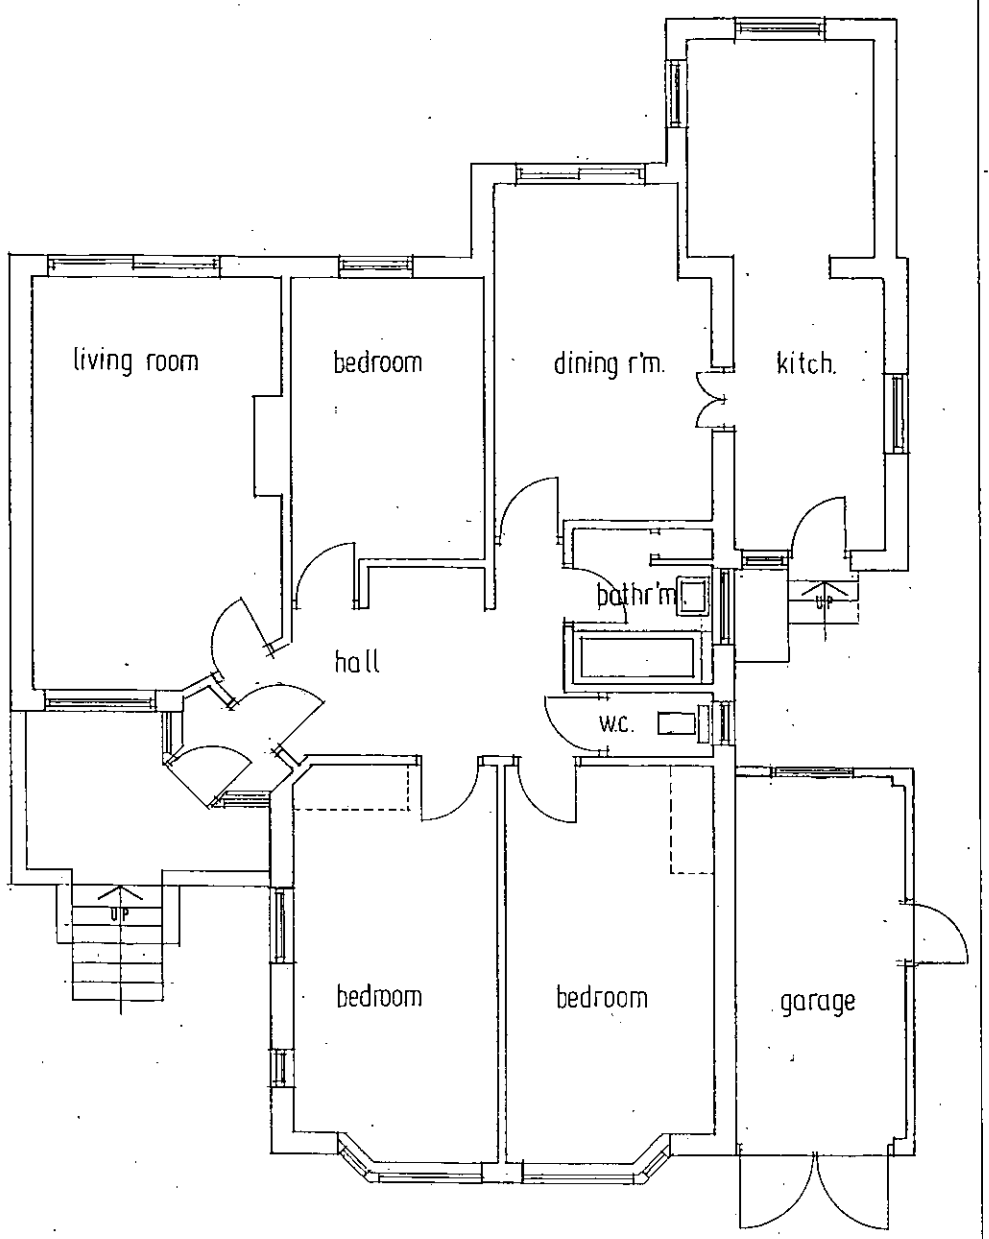

GROUND FLOOR PLAN

R & W
PLANNING
AWDM/0389/12
20 MAR 2012

1 2 3 4 5 6 7 8 9 10 SCALE BAR @ A3

DWG. No.1.

No.42 RING ROAD
NORTH LANCING

SURVEY OF EXISTING —
PLANS

DRAWN BY:
ALAN R. WOOD
75 WESTBOURNE STREET
HOVE BN3 5PF
TEL: 01273 770602

SCALE: 1:100

DATED: FEB 2011