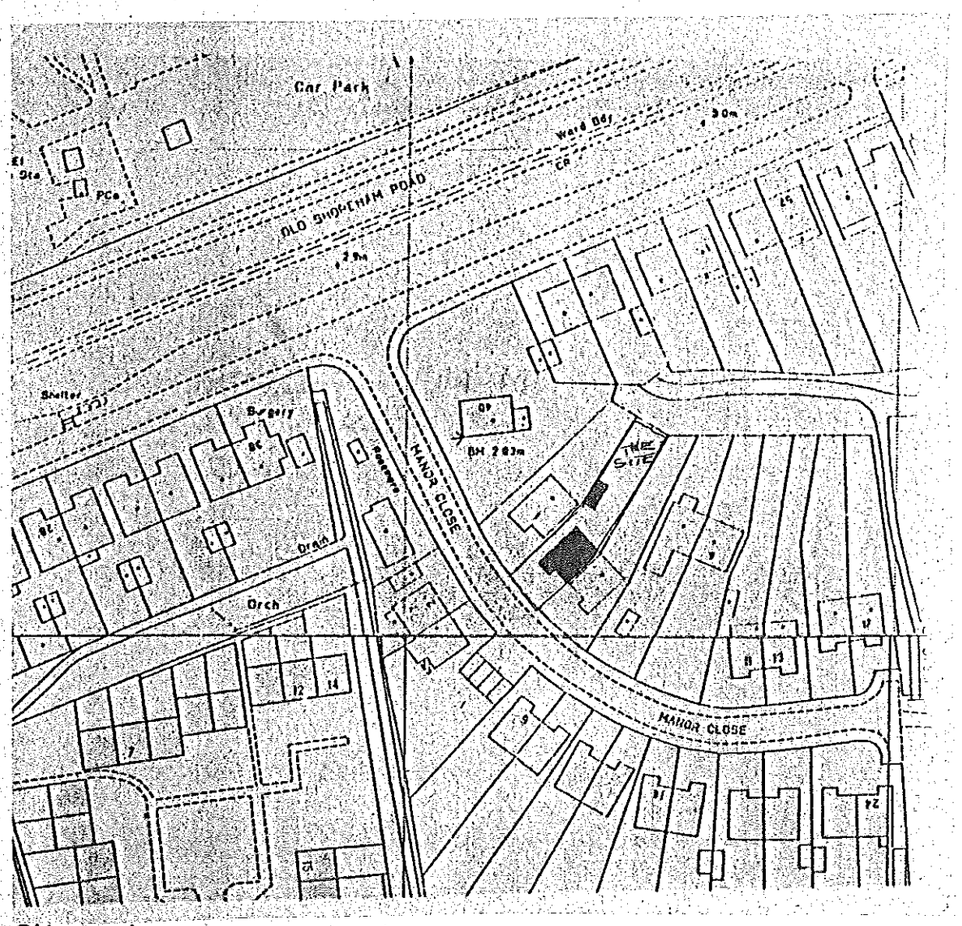

Site plan 1:1250

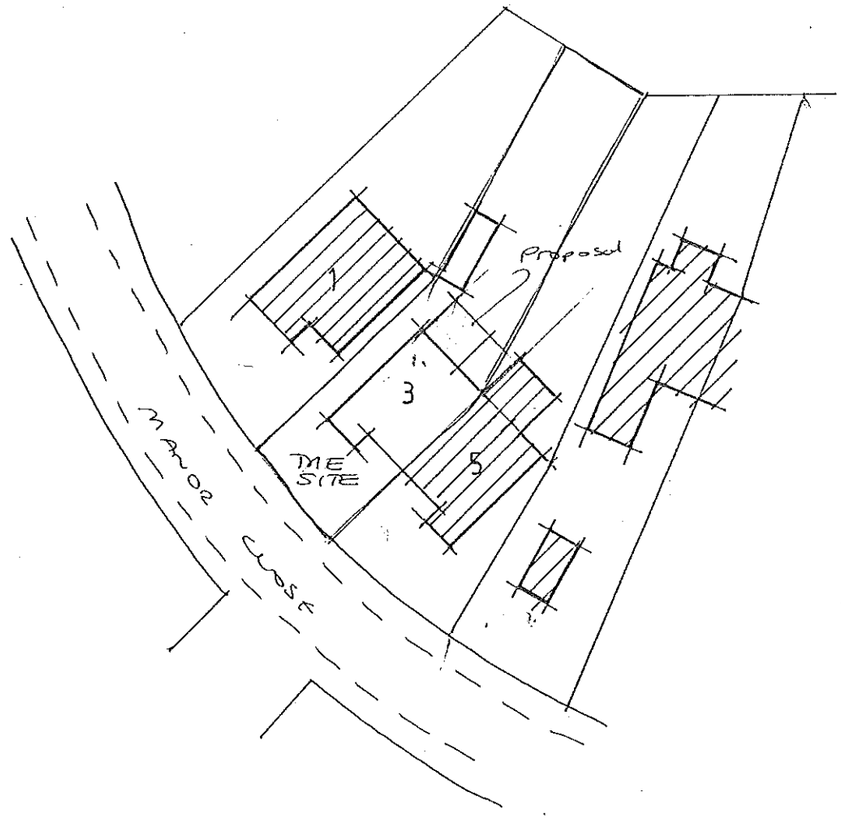

Block plan 1:500

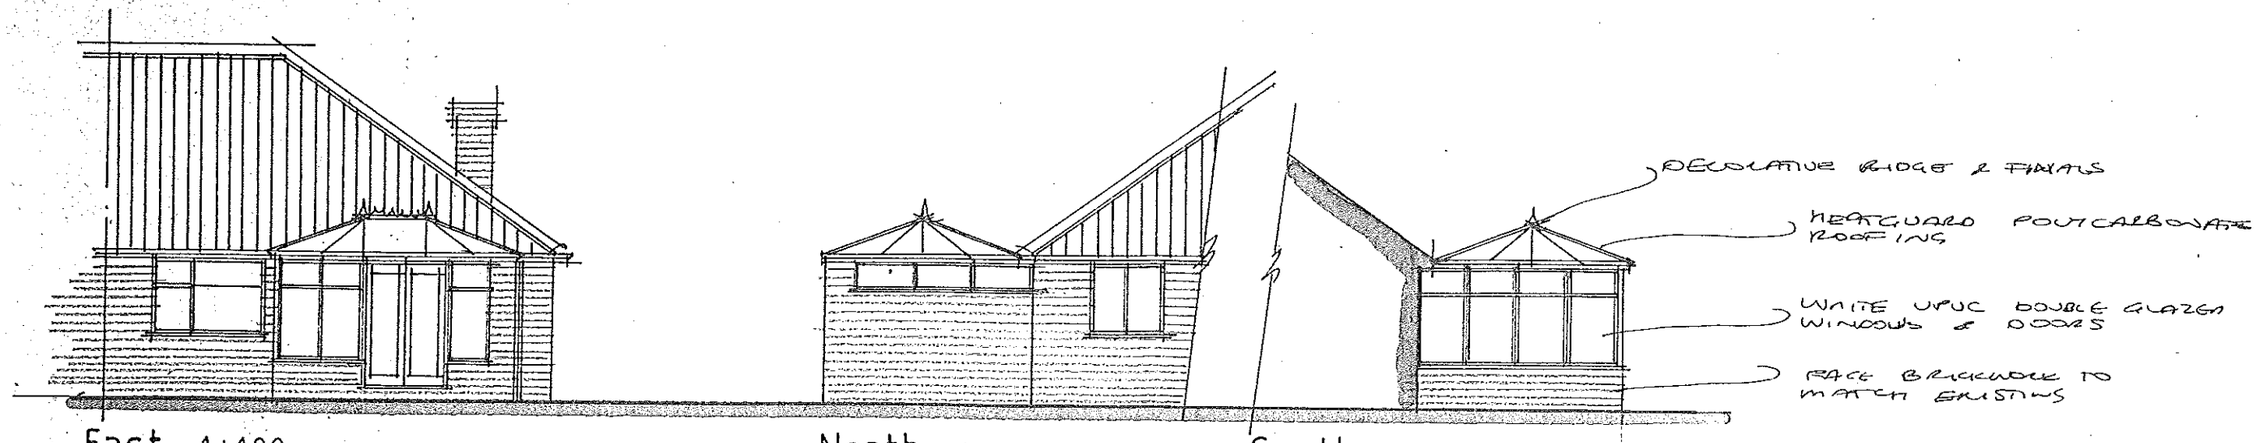

East 1:100

North

South

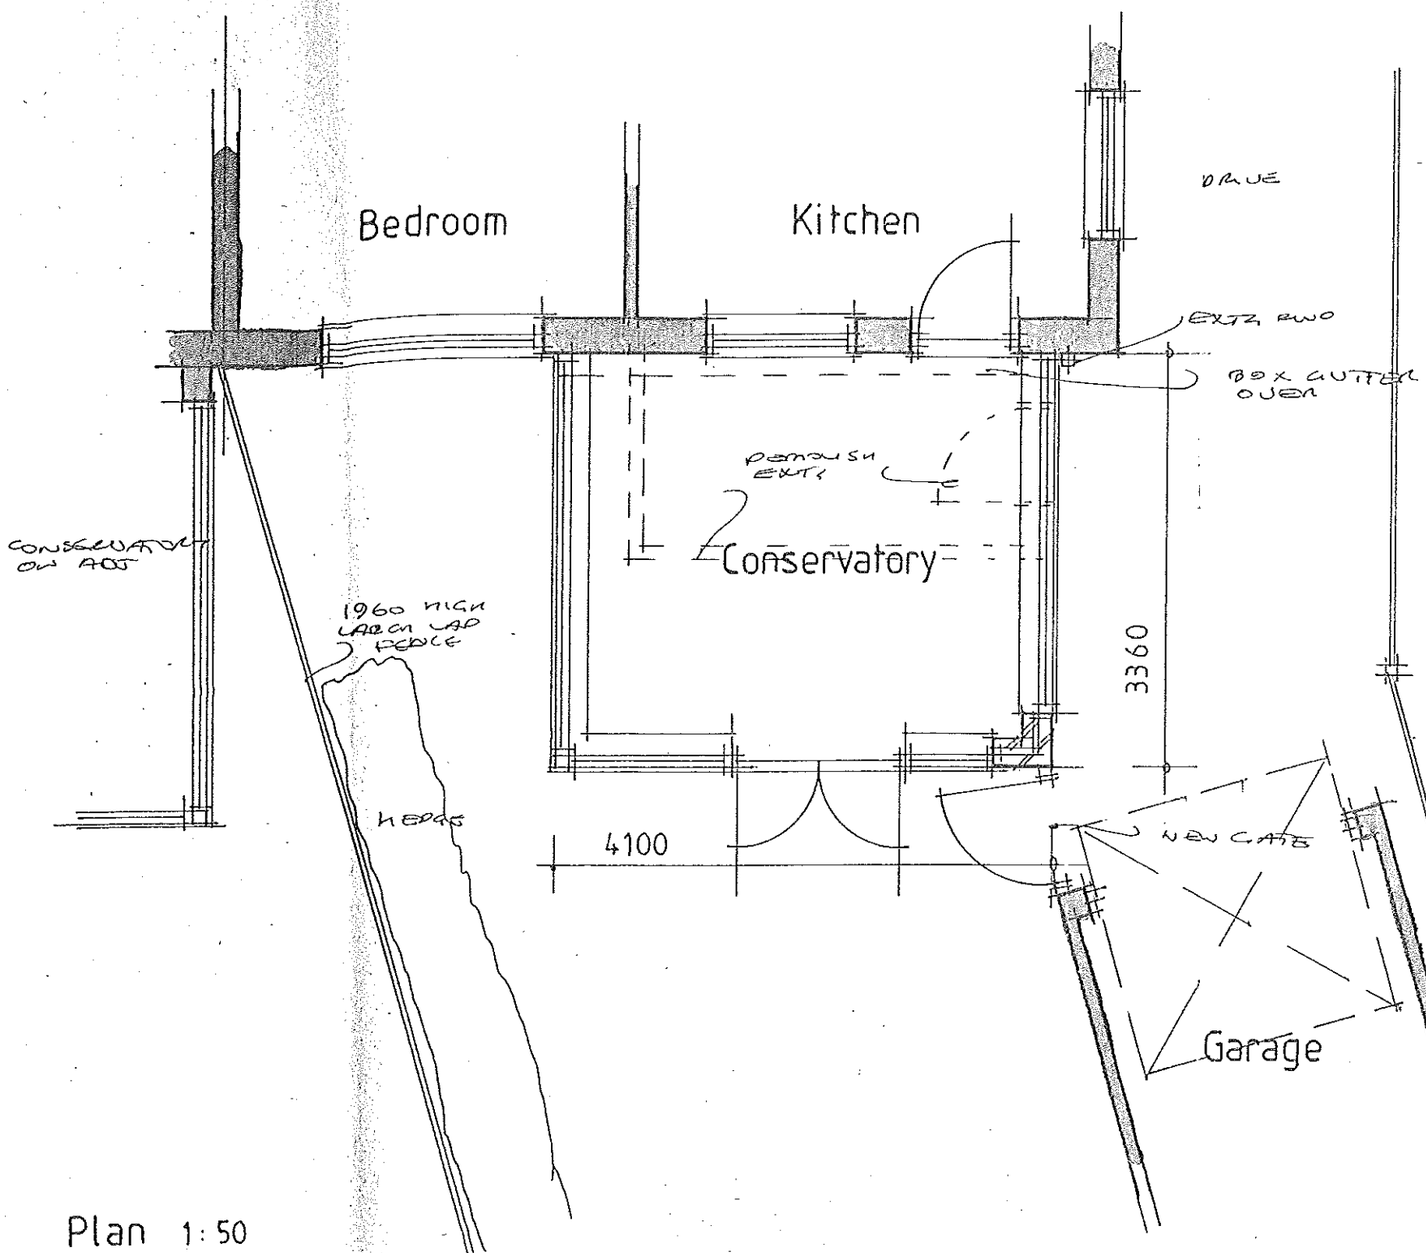

Plan 1:50

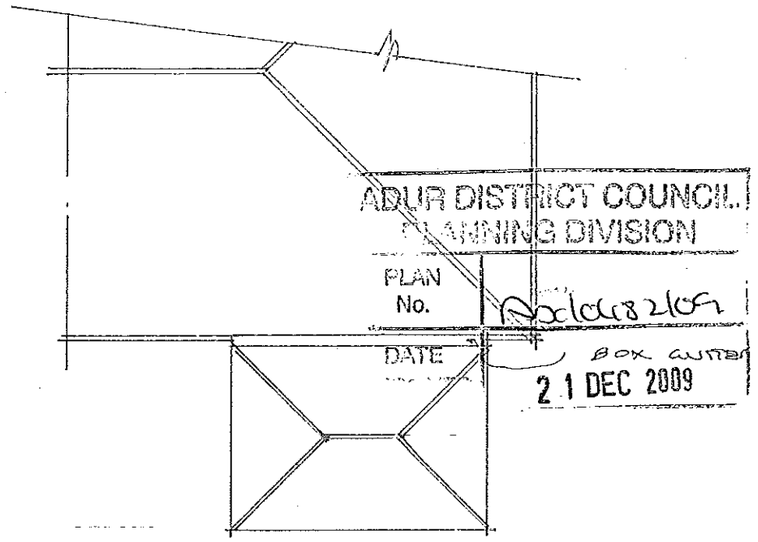

Roof plan 1:100

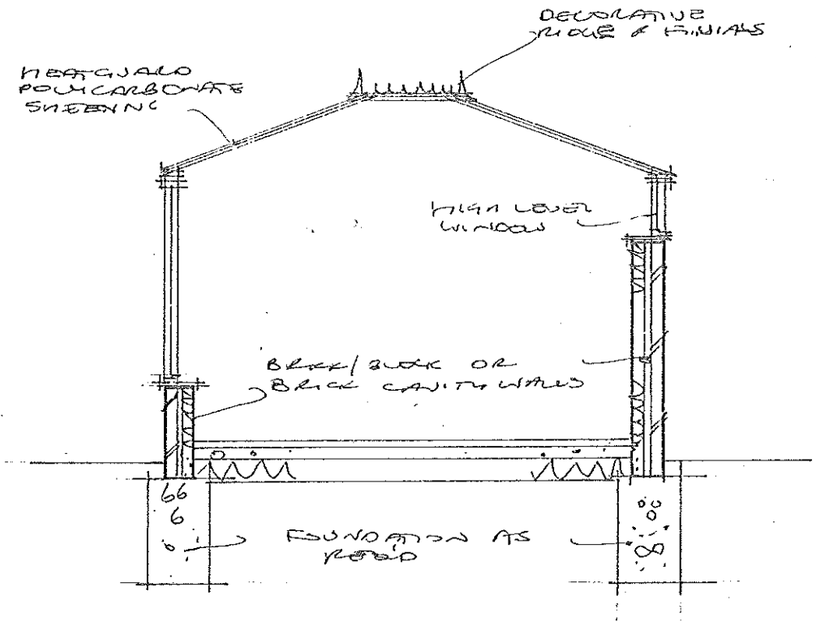

Section through 1:50

All electrical works to meet requirements of Part P (Electrical Safety) Installation to be designed installed, inspected and tested by person competent to do so.

AJ SALTER & SON
Architectural Technicians
and Surveyors
50 WINDSOR ROAD WORTHING

C			
B			
A			
Client	MR. & MRS. J. HURLEY		
Address	3 Manor Close : Lancing		