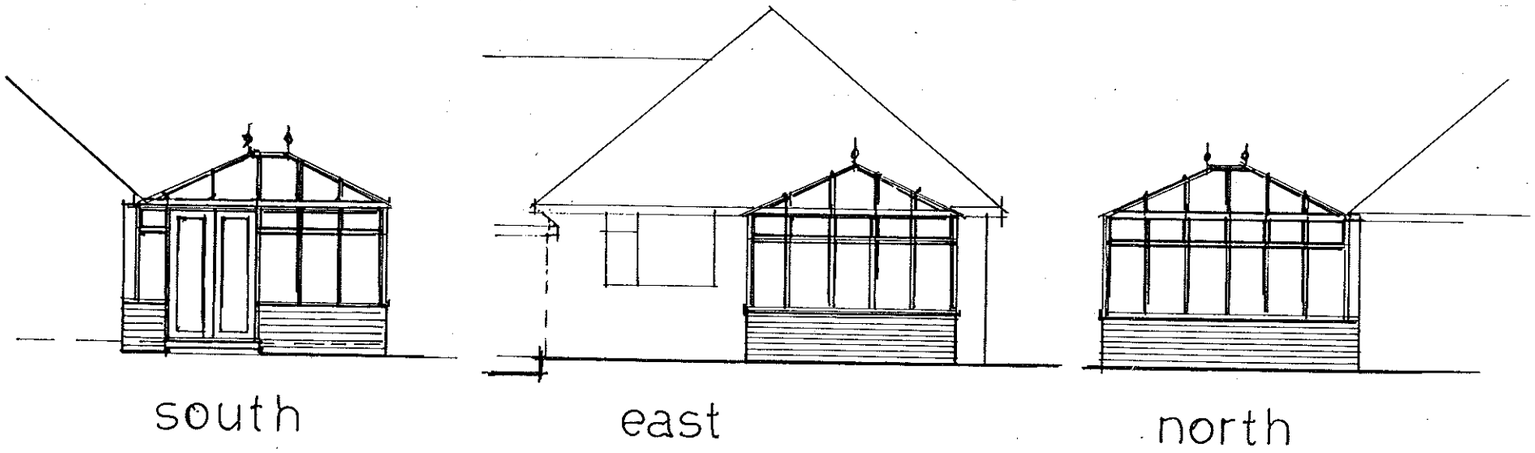

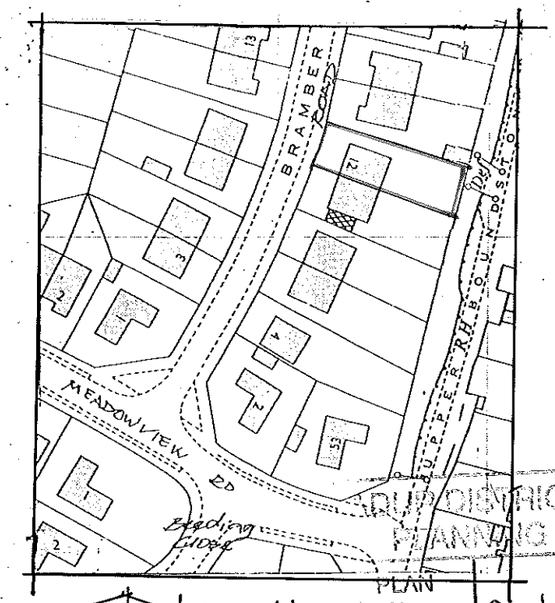

ADUR DISTRICT COUNCIL
PLANNING DIVISION
PLAN No. 1250
DATE RECEIVED 22 DEC 2009

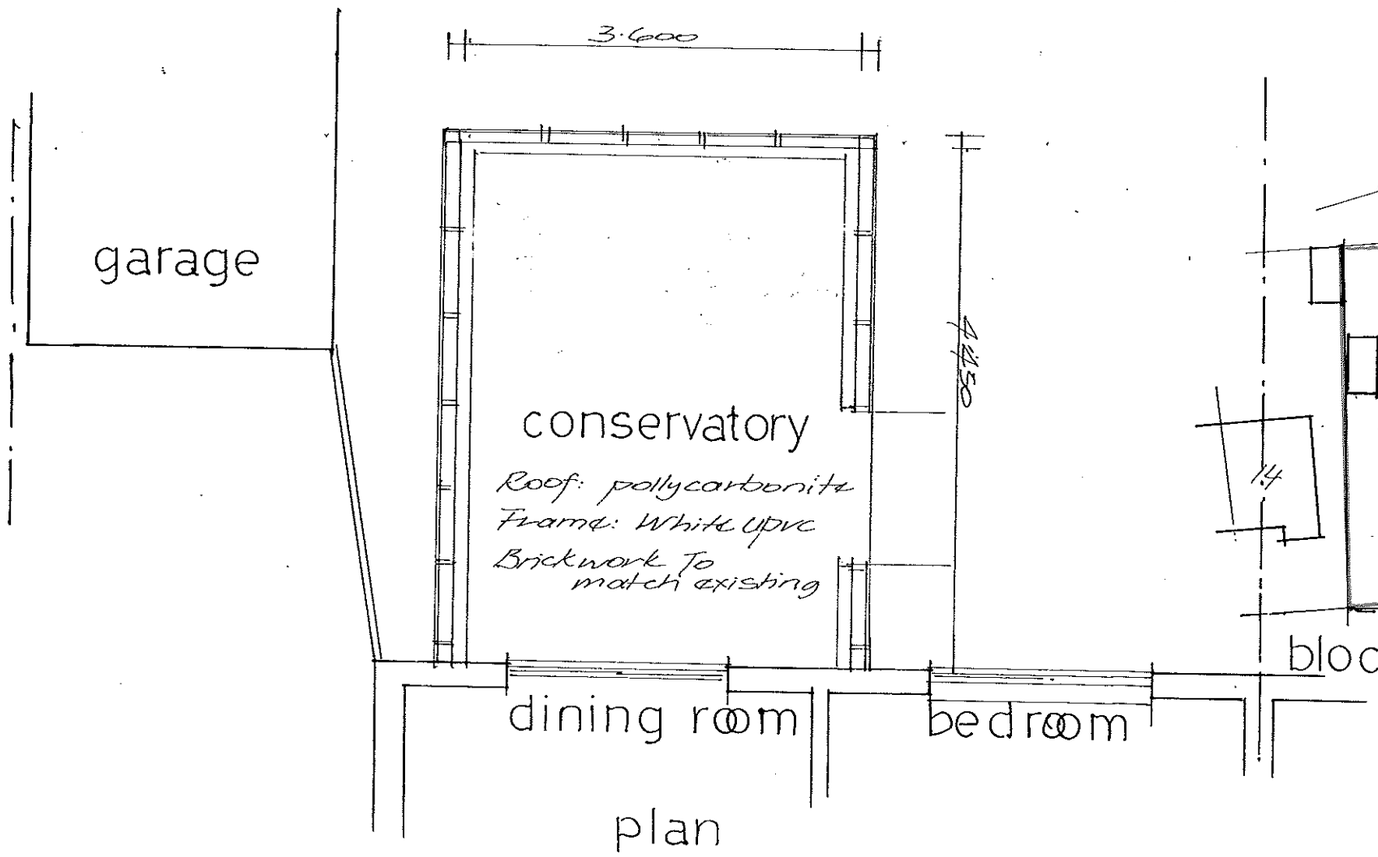

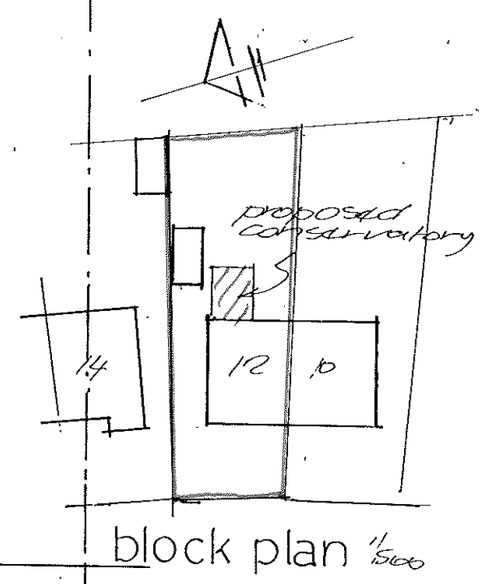

proposed conservatory
12, BRAMBER CLOSE
SOMPTING

for Mr & Mrs B.J. Livingston

Scale 1:100 & 1:50
Date December 2009

R.V. Roberts
Worthing S06050
per Lancing Double Glazing

plan no. 45 33