


1 External silicone render system by 'JUB' - colour - White (RAL - 9010)




2 External silicone render system by 'JUB' - colour - Light grey (Success 85 030E)




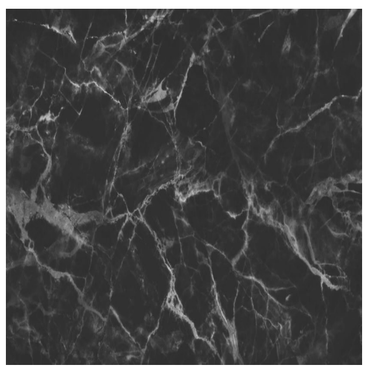

3 10mm thk Black marble tile (book matched)

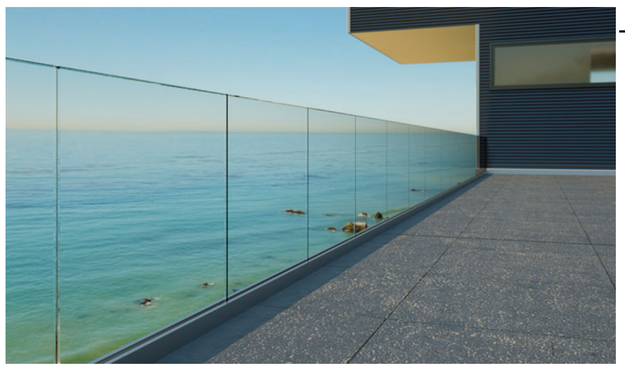


4 22mm thk toughened and laminated glass balustrade (clear glass)

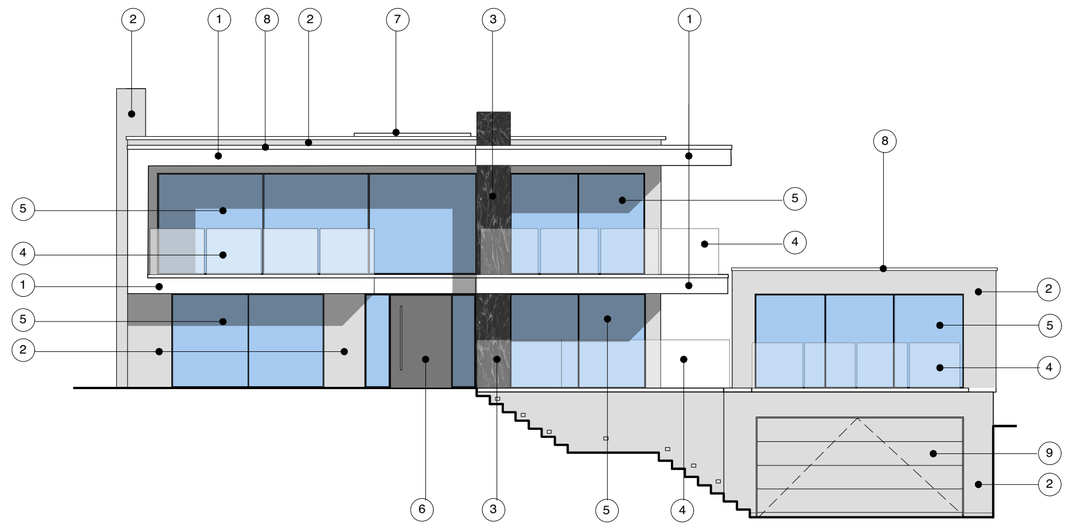


FRONT ELEVATION (South facing)

Scale 1:100

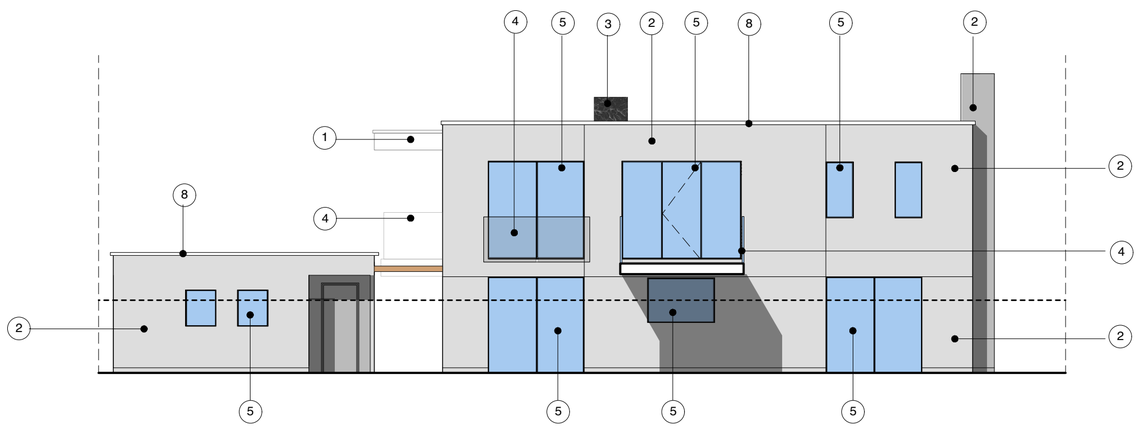


REAR ELEVATION (North facing)

Scale 1:100

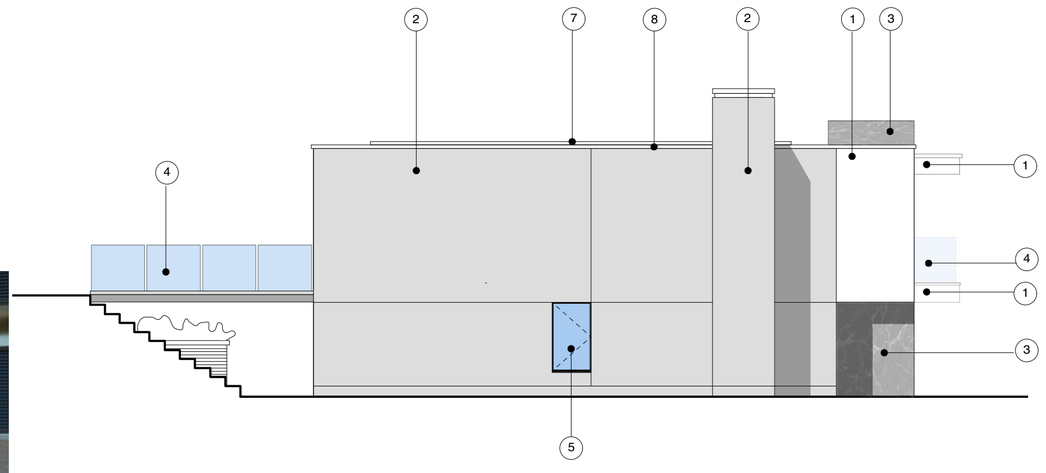

SIDE ELEVATION (West facing)


Scale 1:100

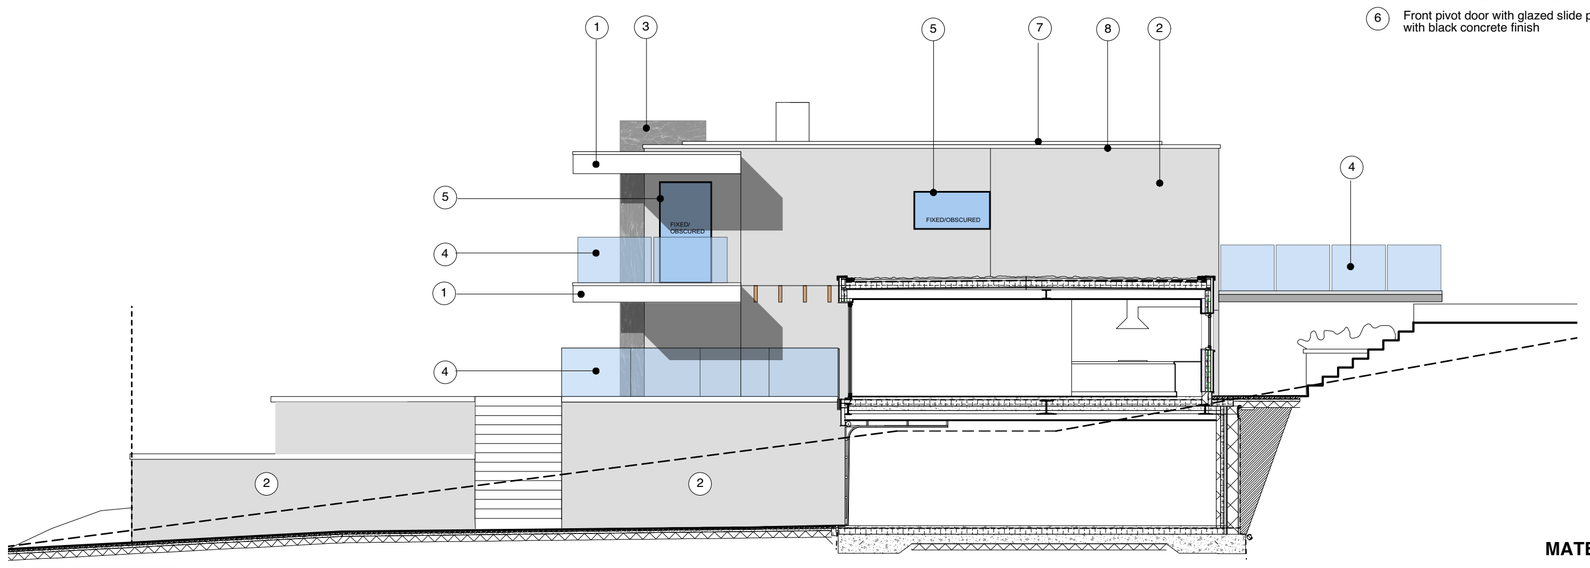


SIDE ELEVATION (East facing)

Scale 1:100




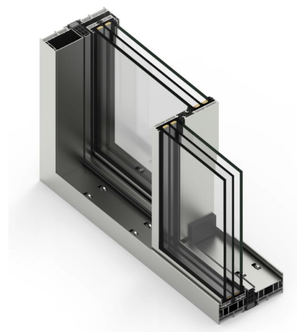



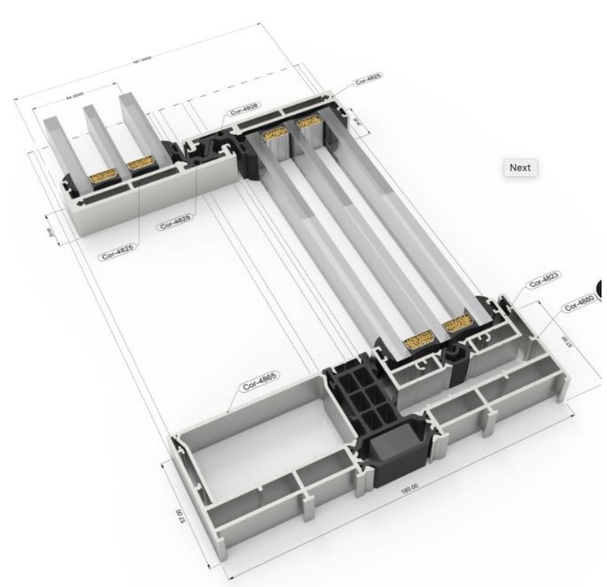

5 Triple glazed sliding door and window by Cortizo ref Cor Vision Plus. Slim slight line of 20mm. Frames hidden behind render therefore will only see a consist 15mm of the frame - Colour Matt Black (ral 9005)

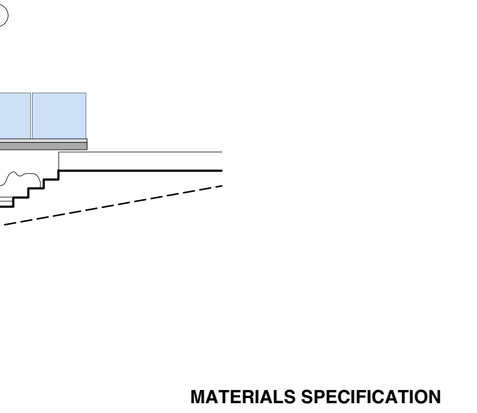

6 Front pivot door with glazed slide panel - Black frame with black concrete finish



9 Securlap trackless sectional door - brushed metal finish



7 Flushglaze triple glazed rooflight by Glazing vision, clear glass with matt black frames (RAL 9005)

MATERIALS SPECIFICATION

1. External silicone render system by 'JUB' - colour - White (RAL - 9010)
2. External silicone render system by 'JUB' - colour - Light grey (Success 85 030E)
3. 10mm thk Black marble tile (book matched)
4. 22mm thk toughened and laminated glass balustrade (clear glass)
5. Triple glazed sliding door and window by Cortizo ref Cor Vision Plus. Slim slight line of 20mm. Frames hidden behind render therefore will only see a consist 15mm of the frame - Colour Matt Black (ral 9005)
6. Front pivot door with glazed slide panel - Black frame with black concrete finish
7. Flushglaze triple glazed rooflight by Glazing vision, clear glass with matt black frames (RAL 9005)
8. PPC aluminium capings to match render colour
9. Securlap trackless sectional door - brushed metal finish

HAPA ARCHITECTS

Job Name: **8 Fairview Road, Lancing**

Status: **PLANNING**

Drawing Title: **PROPOSED MATERIALS**

Date: **SEPT 20**

Scale: **1:100 @ A1**

Job Ref: **115**

© All rights reserved • Do not scale off drawing
All dimensions to be checked on site

Drawing Number: **CD-100**