
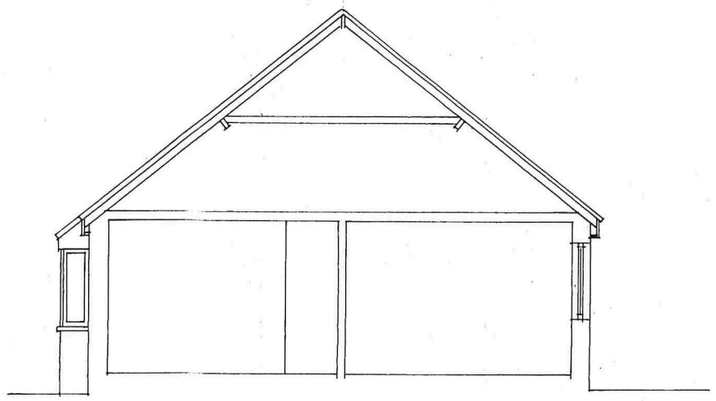


SECTION A–A


Adur & Worthing Council

29 MAY 2024

Business Support

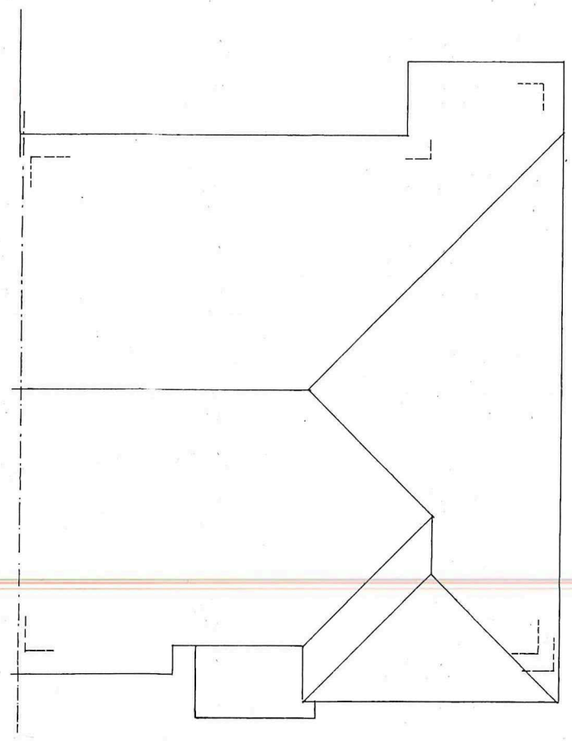

ROOF PLAN

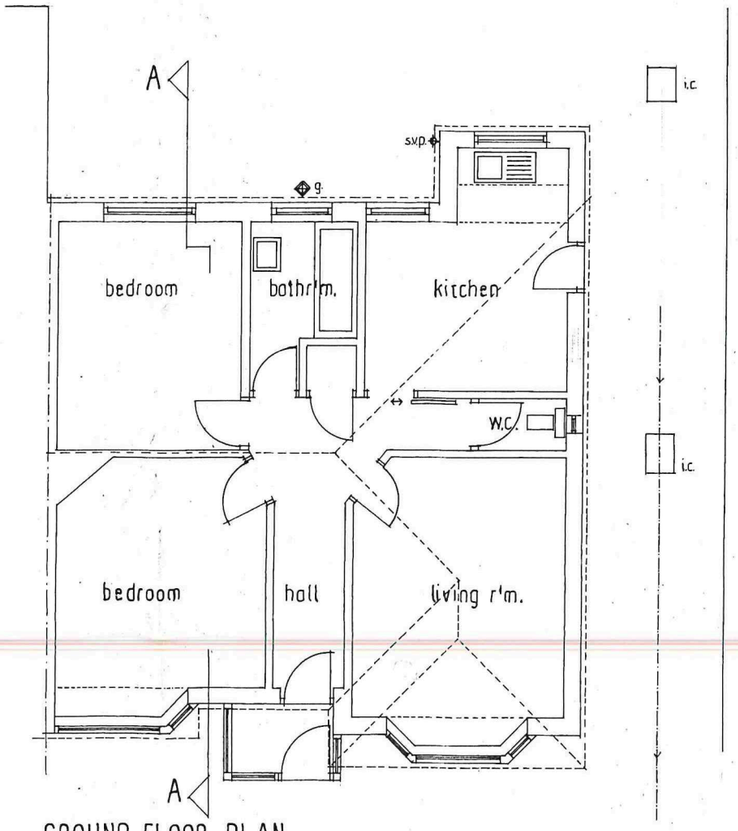

GROUND FLOOR PLAN



1 2 3. 4 5 SCALE BAR @ A1

HOUSEHOLDERS APPLICATION

SINGLE-STOREY REAR EXTENSION

24/05/2024

DWG. No.1

16 GREET ROAD
LANCING

SURVEY OF EXISTING —
PLANS & SECTION

DRAWN BY:
ALAN R.WOOD
75 WESTBOURNE STREET
HOVE BN3 5PF
tel:01273 770602

SCALE: 1:100

DATED: FEB 2024