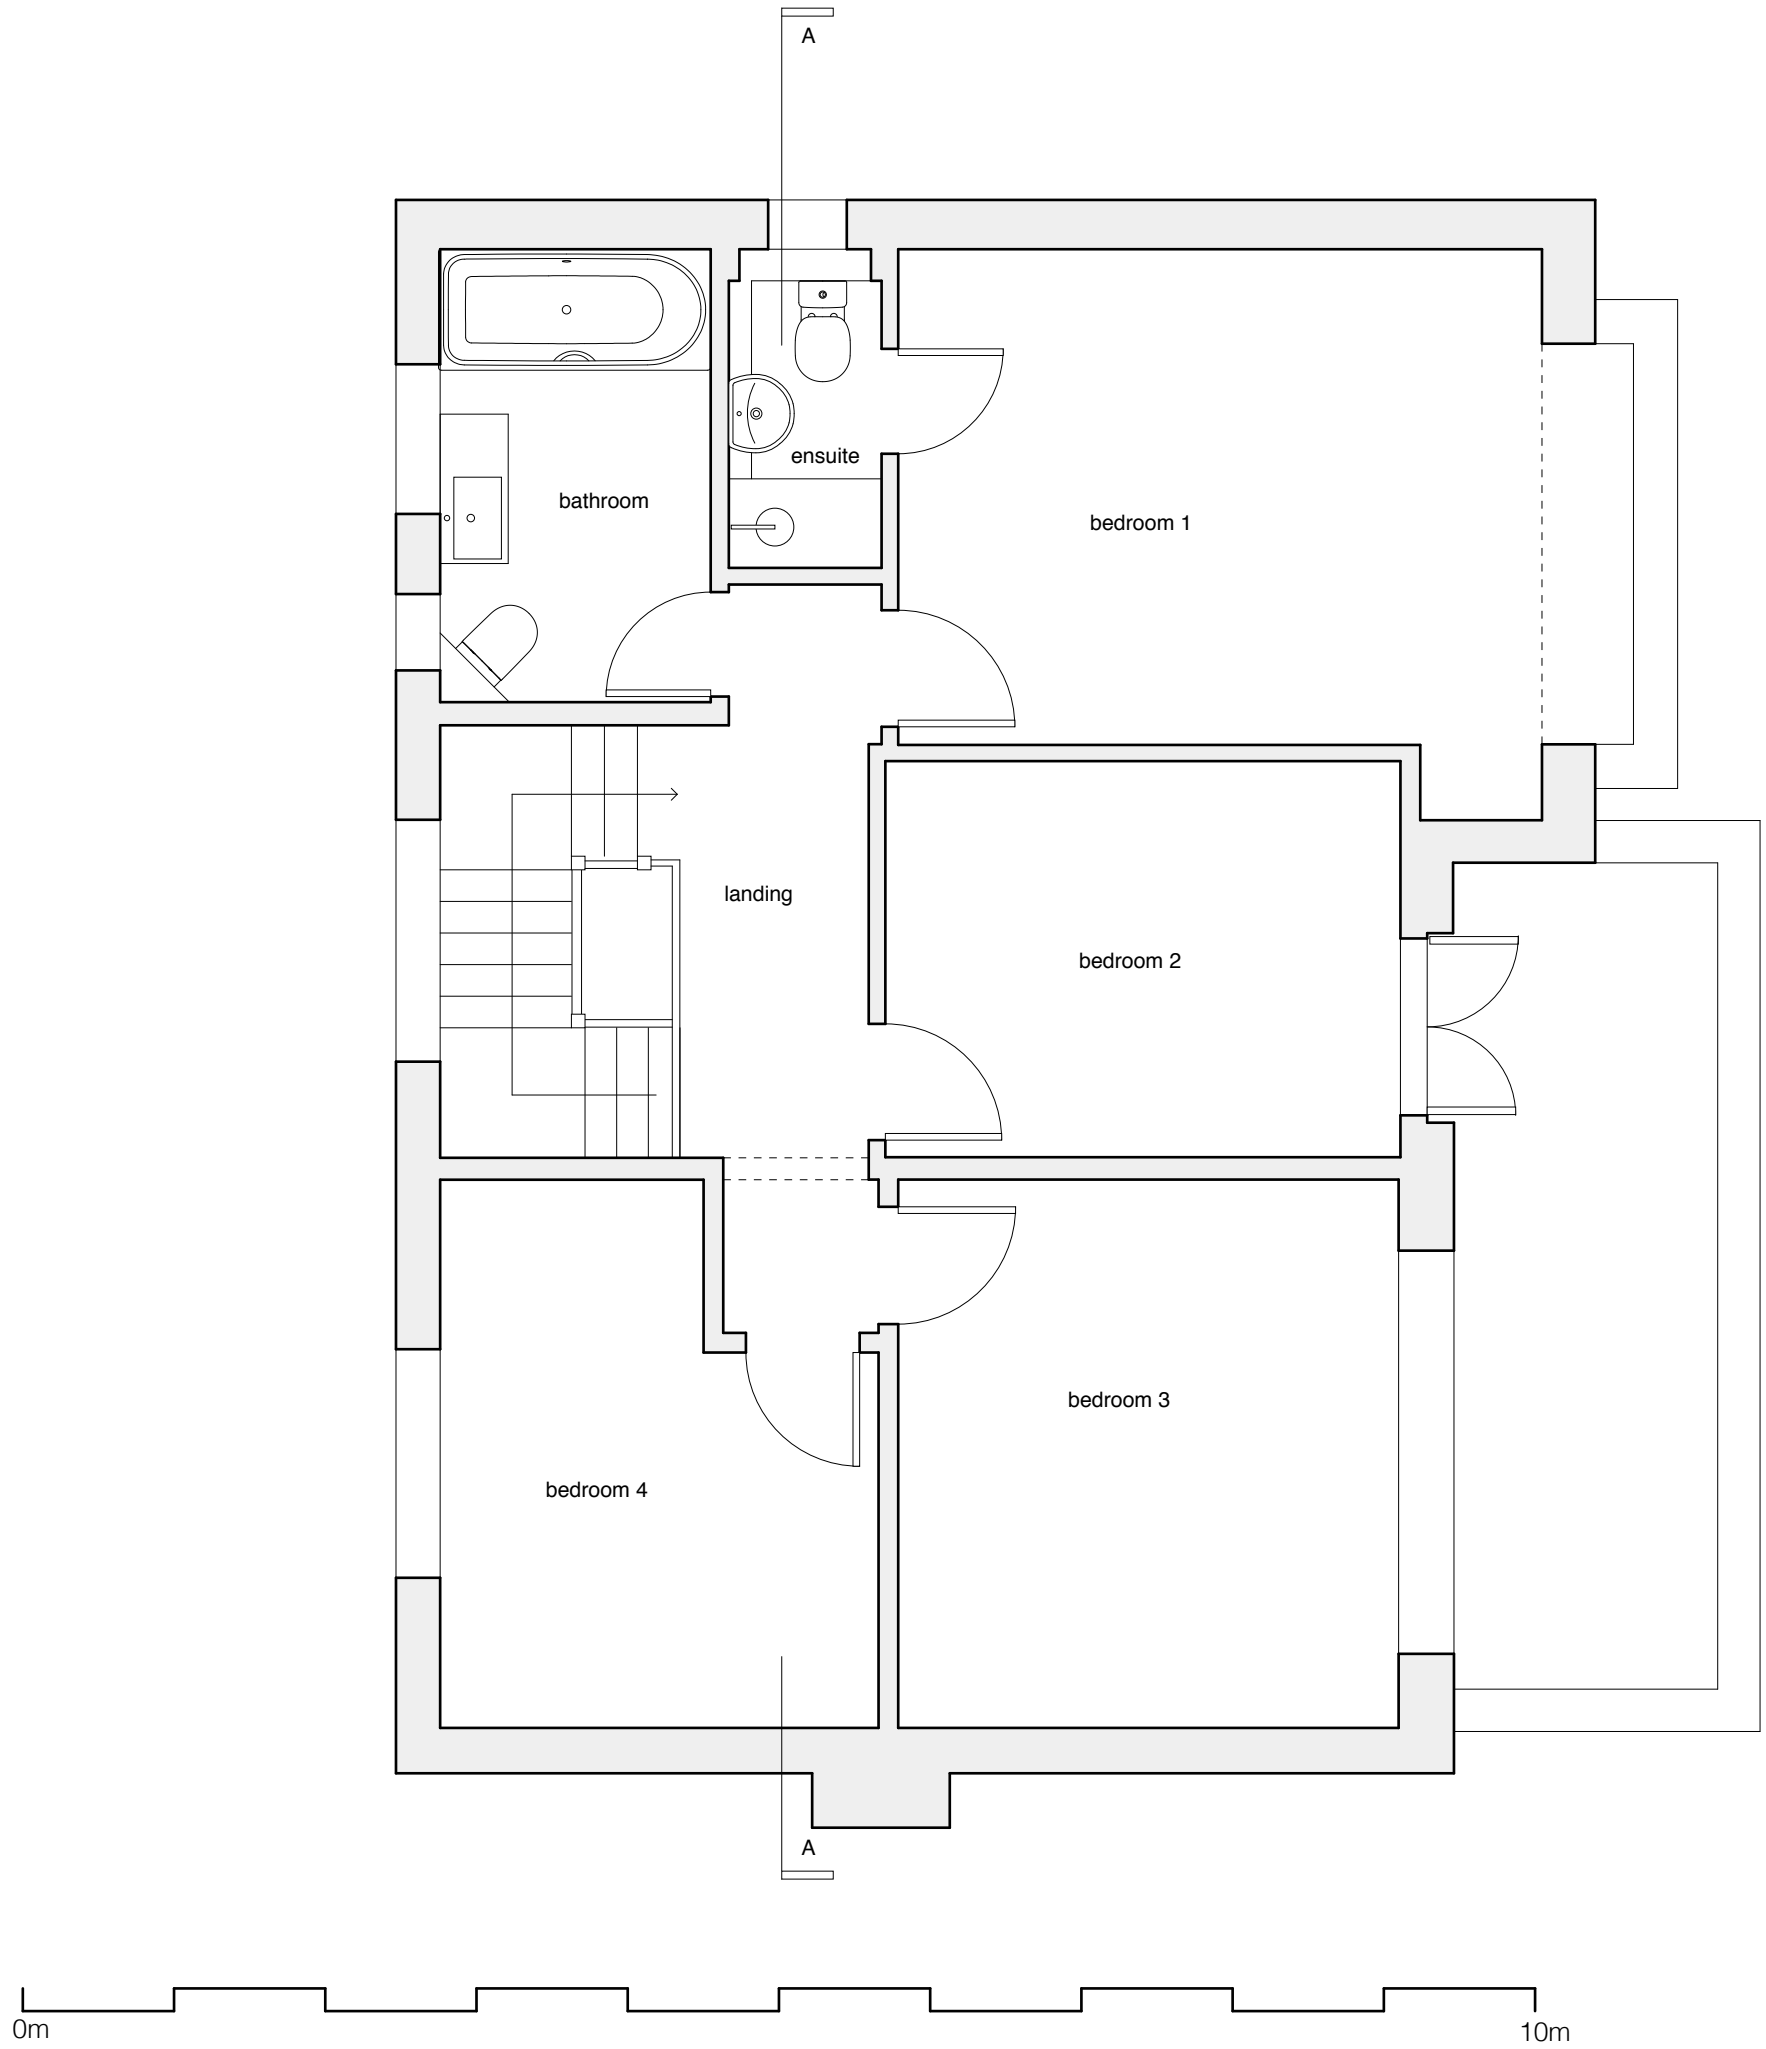


30 Marine Crescent, Worthing, BN12 4JF

FIRST FLOOR EXISTING AND PROPOSED

Mar '25 - Scale 1:50 @ A3 - DRAWING NO. MC 102

WKA - 07768 948951 - TOM@WKA.ORG.UK